

Contractor, Sub-trades and Suppliers must check and verify all dimensions before execute the work and must report discrepancies and should not scale or measure the drawings.
All drawings, specifications and related documents are the copyright of the designer and must be returned upon request.
All the work must be in compliance with ONTARIO BUILDING CODE.
Reproduction of drawings, specifications and related documents in part or whole is forbidden without the written consent.
This drawing is not to be used for construction until signed and stamped by the designer.

① SOUTH ELEVATION
1 : 75



② NORTH ELEVATION
1 : 75



PROJECT:

**TOWNHOMES
DEVELOPMENT**

5920 DUNN STREET
CITY OF NIAGARA FALLS

DRAWING TITLE:

**ELEVATIONS
BLOCK-A**

DRAWN BY: AV

DATE:

CHECKED BY: RP


SCALE: AS NOTED

PROJECT NO.:


DRAWING NO.:

A-3.0

1 WEST ELEVATION
1 : 75

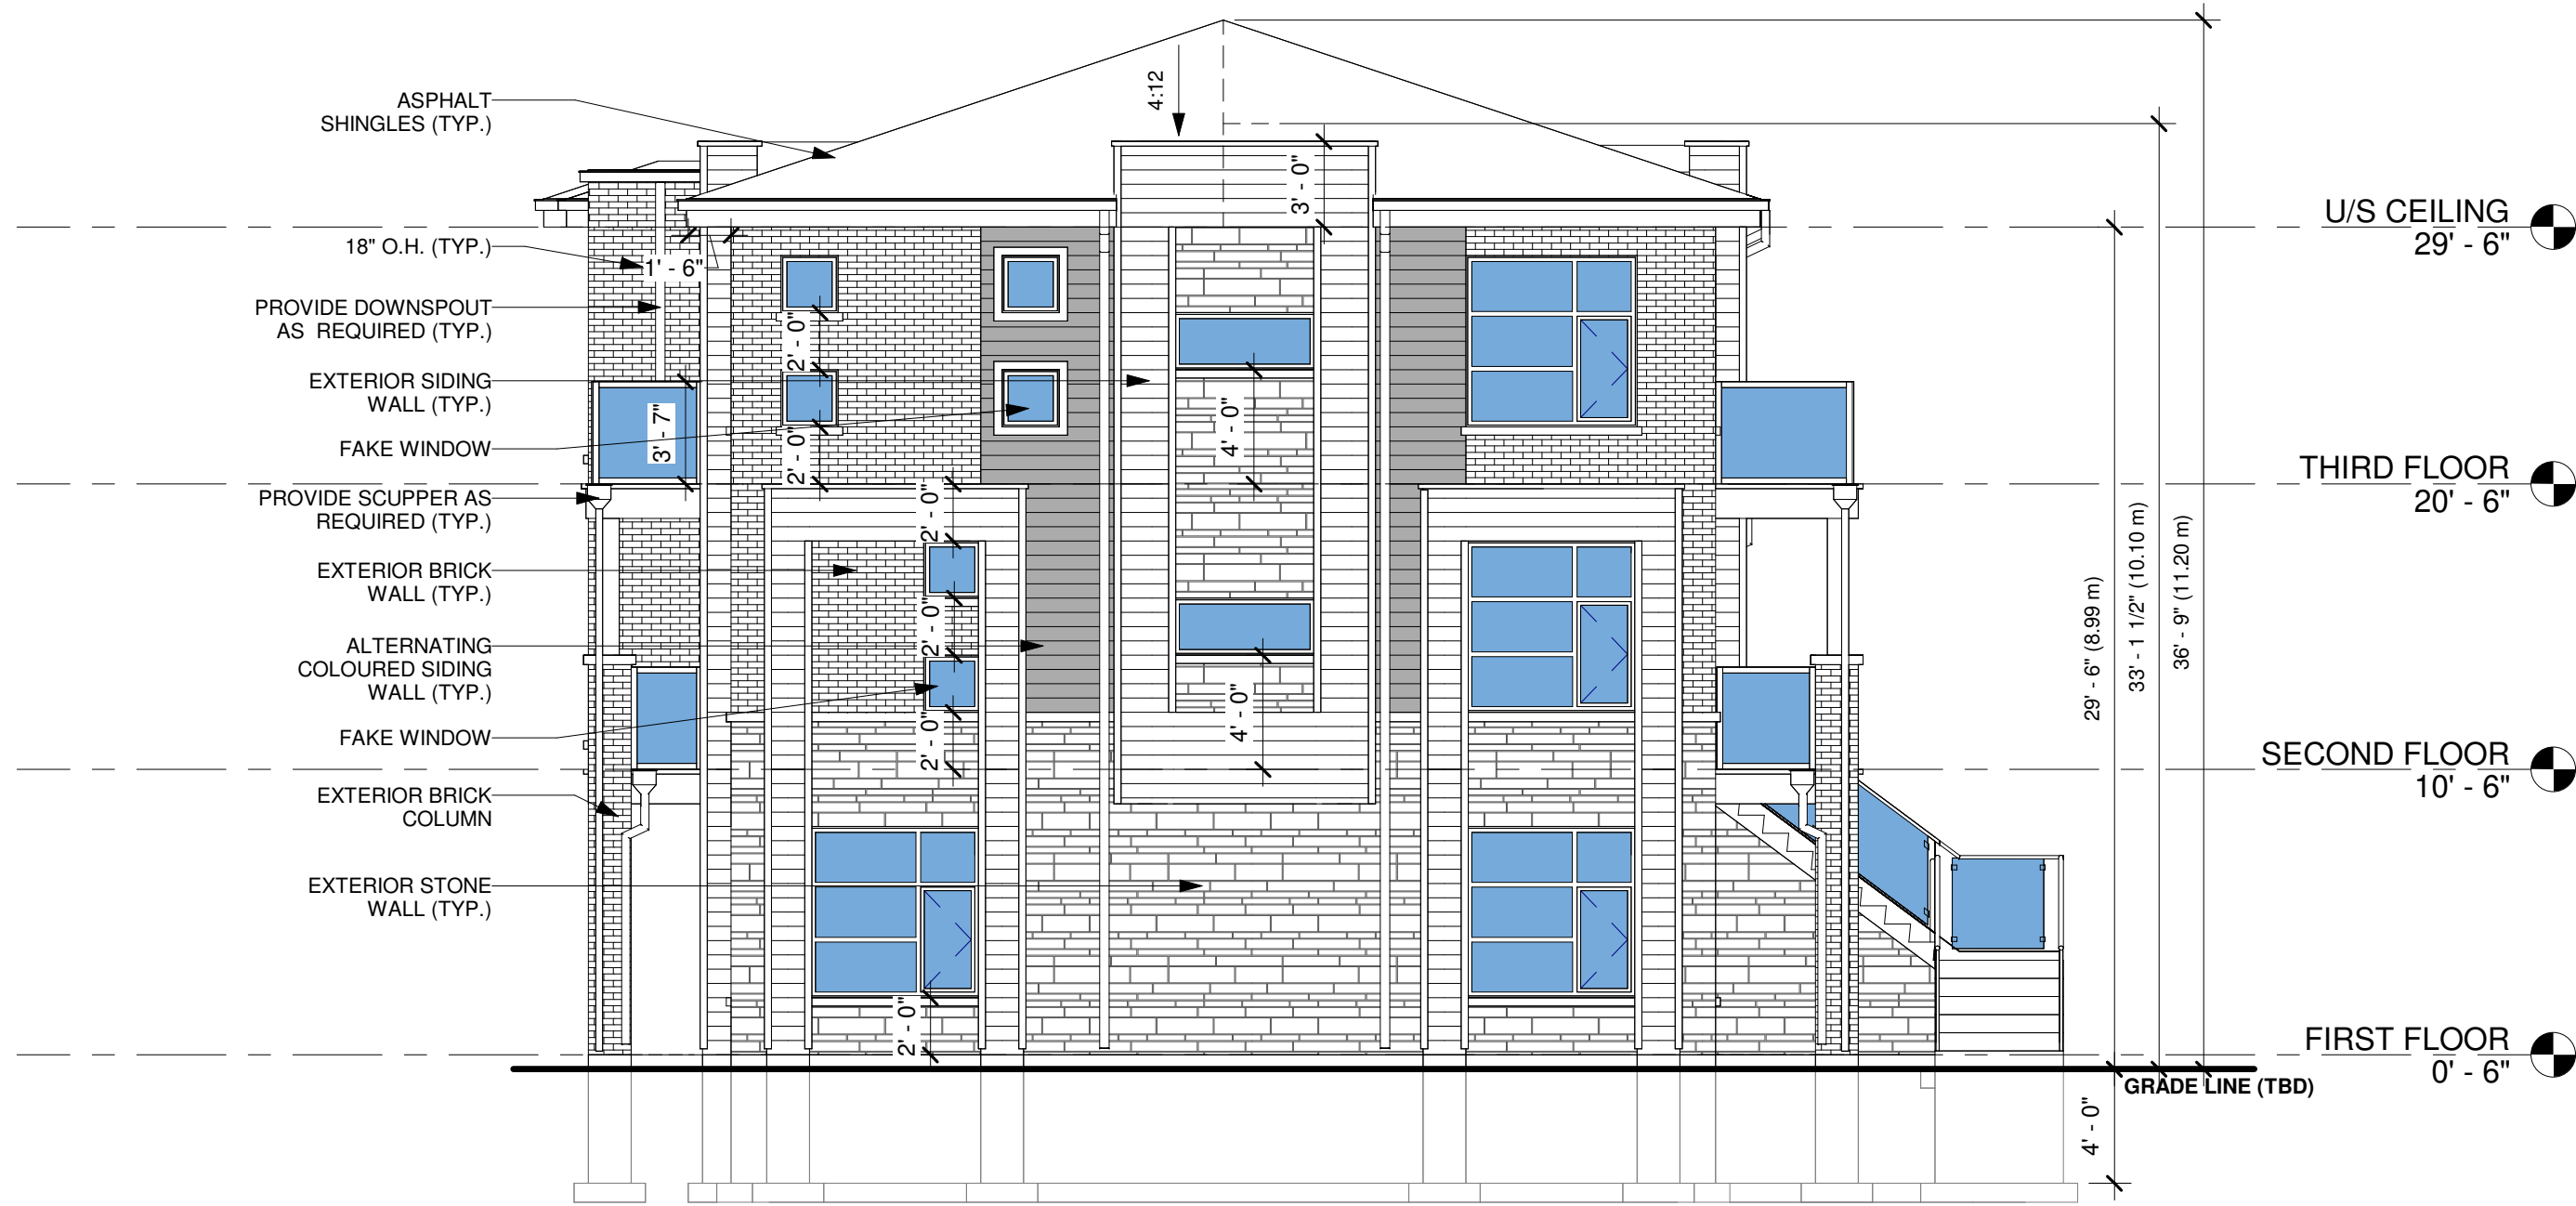

2 EAST ELEVATION
1 : 75

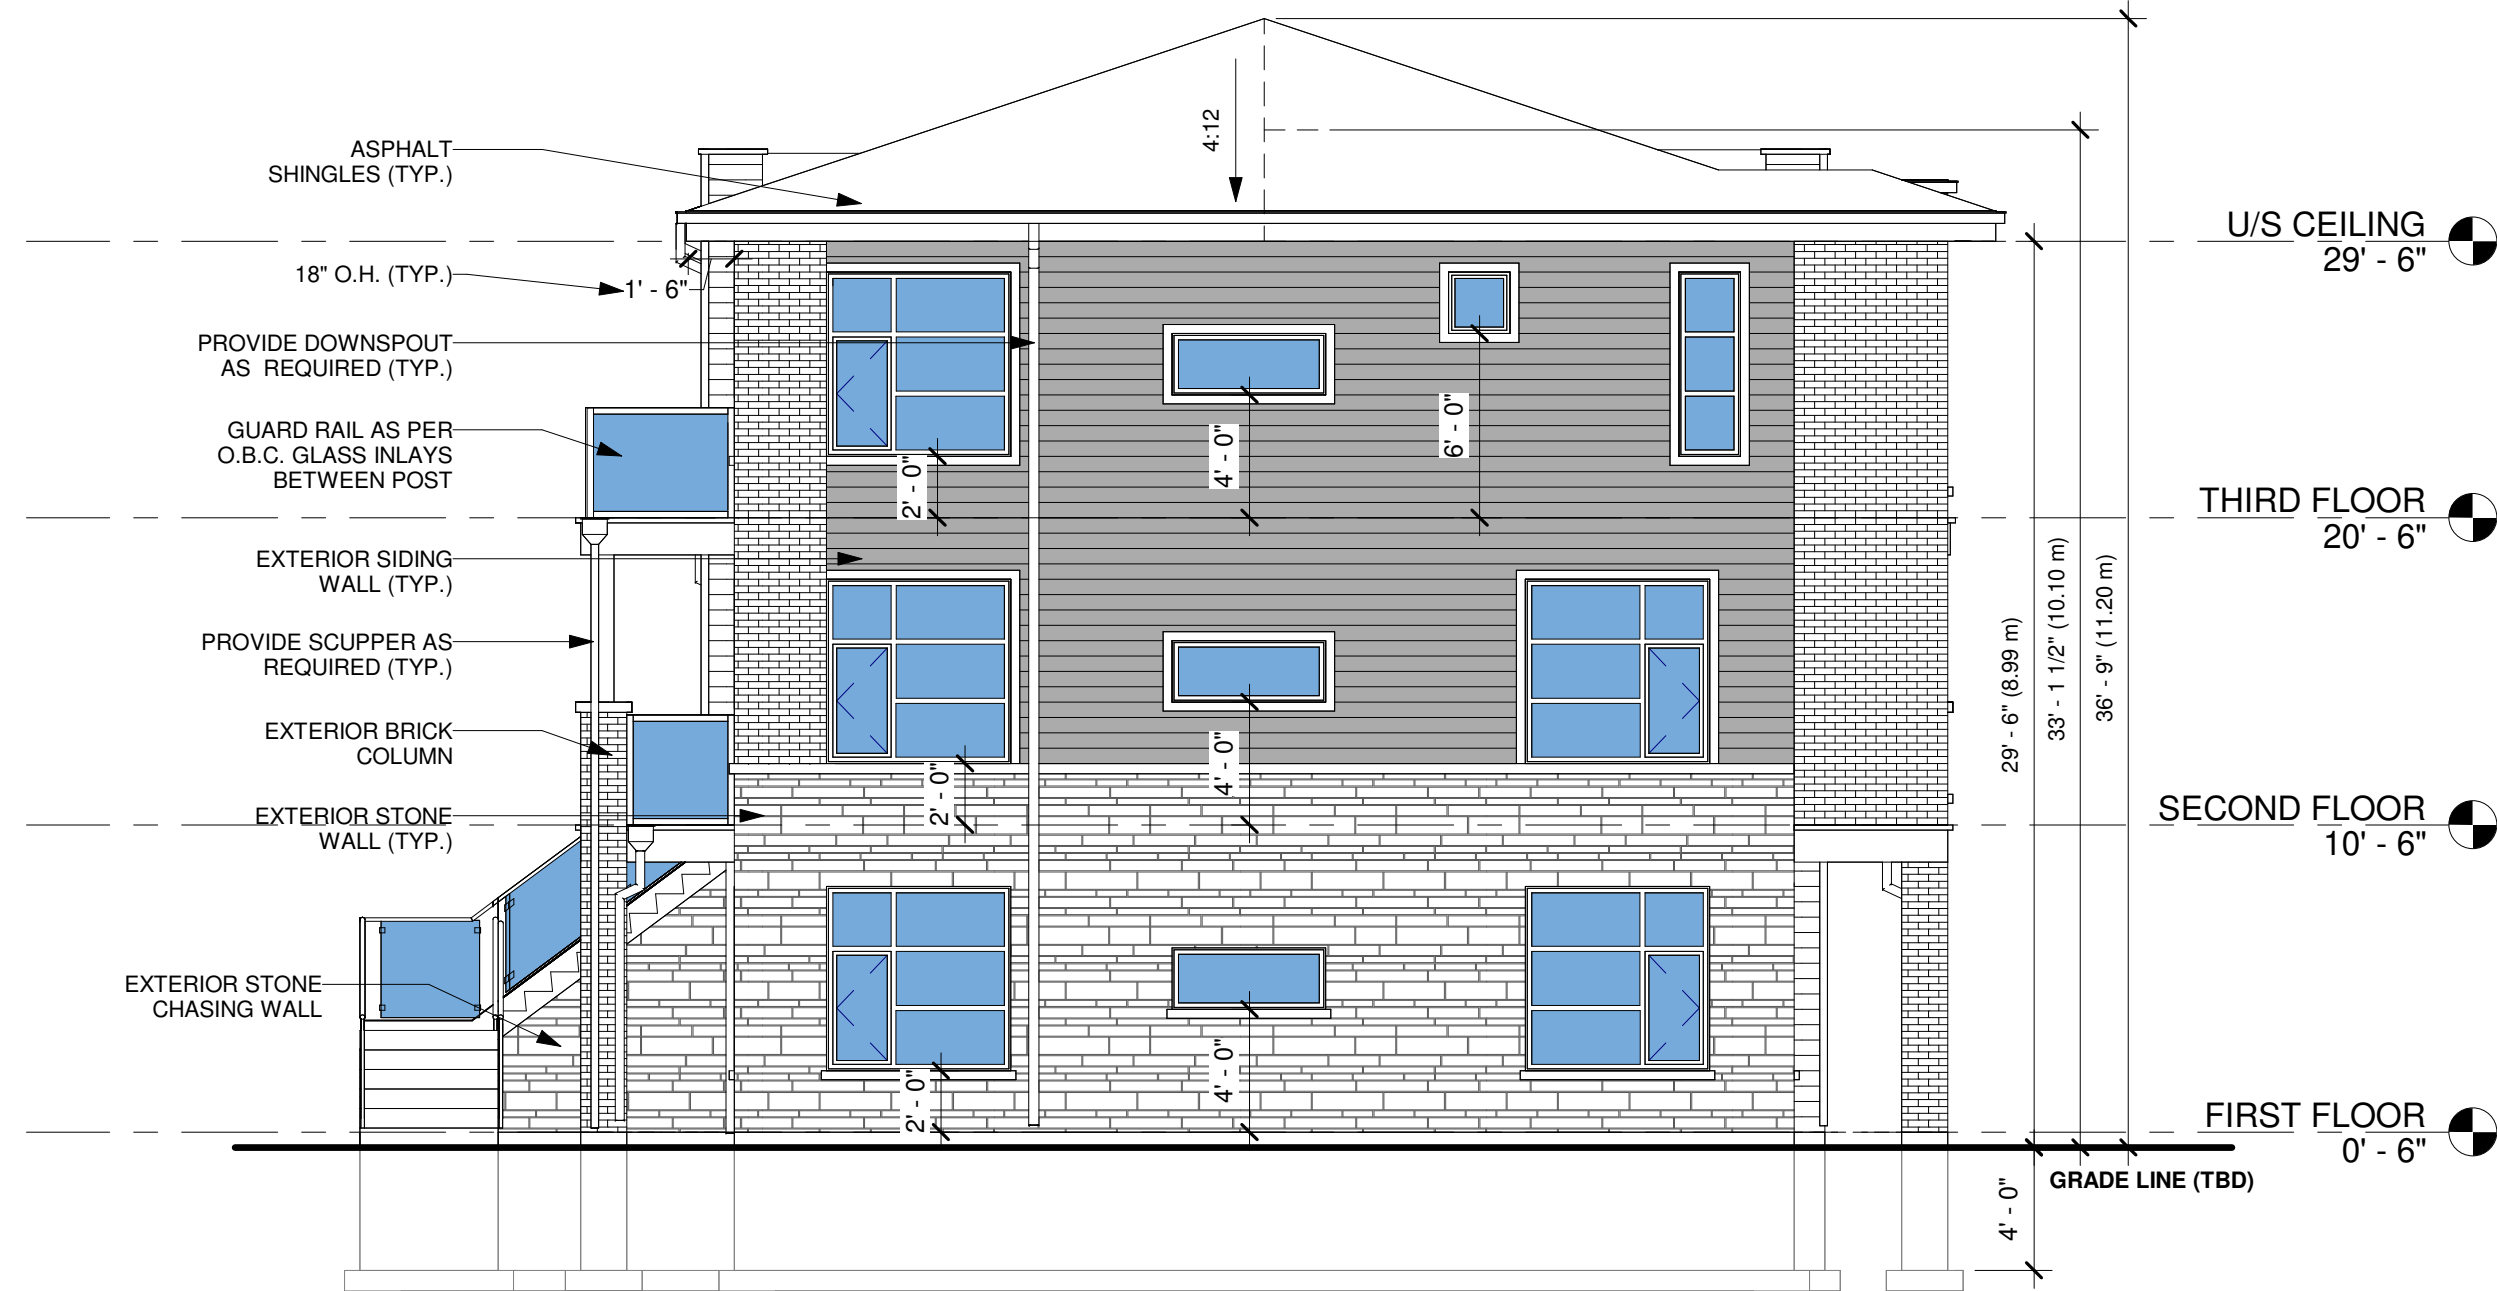

PRIMARY CONSULTANT & PROJECT MANAGER

RPDS
INTEGRATED DESIGN FIRM

SUITE 203, 7895 TRAMMERE DR., MISSISSAUGA, ON L5S 1V9
MAIL: PROJECT@RPDSTUDIO.CA, CALL: 647-556-2596
WEBSITE: WWW.RPDSTUDIO.CA

ELECTRICAL CONSULTANT

CONSULTING CIVIL ENGINEERS

Contractor, Sub-trades and Suppliers must check and verify all dimensions before execute the work and must report discrepancies and should not scale or measure the drawings.
All drawings, specifications and related documents are the copyright of the designer and must be returned upon request.
All the work must be in compliance with ONTARIO BUILDING CODE.
Reproduction of drawings, specifications and related documents in part or whole is forbidden without the written consent.
This drawing is not to be used for construction until signed and stamped by the designer.

No.	Date	Version	Dwn.
5.	07/10/2025	ISSUED FOR MINOR ZONING BY-LAW AMENDMENT	
4.	27/01/2025	REISSUED FOR SITE PLAN APPROVAL	
3.	28/10/2024	REISSUED FOR SITE PLAN APPROVAL	
2.	15/07/2024	ISSUED FOR SITE PLAN APPROVAL	
1.	15/03/2024	ISSUED FOR MINOR VARIANCE	

PROJECT:

**TOWNHOMES
DEVELOPMENT**

5920 DUNN STREET
CITY OF NIAGARA FALLS

DRAWING TITLE:

**ELEVATIONS
BLOCK-A**

DRAWN BY: AV

DATE:

CHECKED BY: RP

SCALE: AS NOTED

PROJECT NO.:

DRAWING NO.:

A-3.1

Contractor, Sub-trades and Suppliers must check and verify all dimensions before execute the work and must report discrepancies and should not scale or measure the drawings.
All drawings, specifications and related documents are the copyright of the designer and must be returned upon request.
All the work must be in compliance with ONTARIO BUILDING CODE.
Reproduction of drawings, specifications and related documents in part or whole is forbidden without the written consent.
This drawing is not to be used for construction until signed and stamped by the designer.

1 EAST ELEVATION
1 : 75



2 WEST ELEVATION
1 : 75



PROJECT:

**TOWNHOMES
DEVELOPMENT**

5920 DUNN STREET
CITY OF NIAGARA FALLS

DRAWING TITLE:

**ELEVATIONS
BLOCK-B**

DRAWN BY: AV

DATE:


CHECKED BY: RP

SCALE: AS NOTED


PROJECT NO.:

DRAWING NO.:

A-3.2

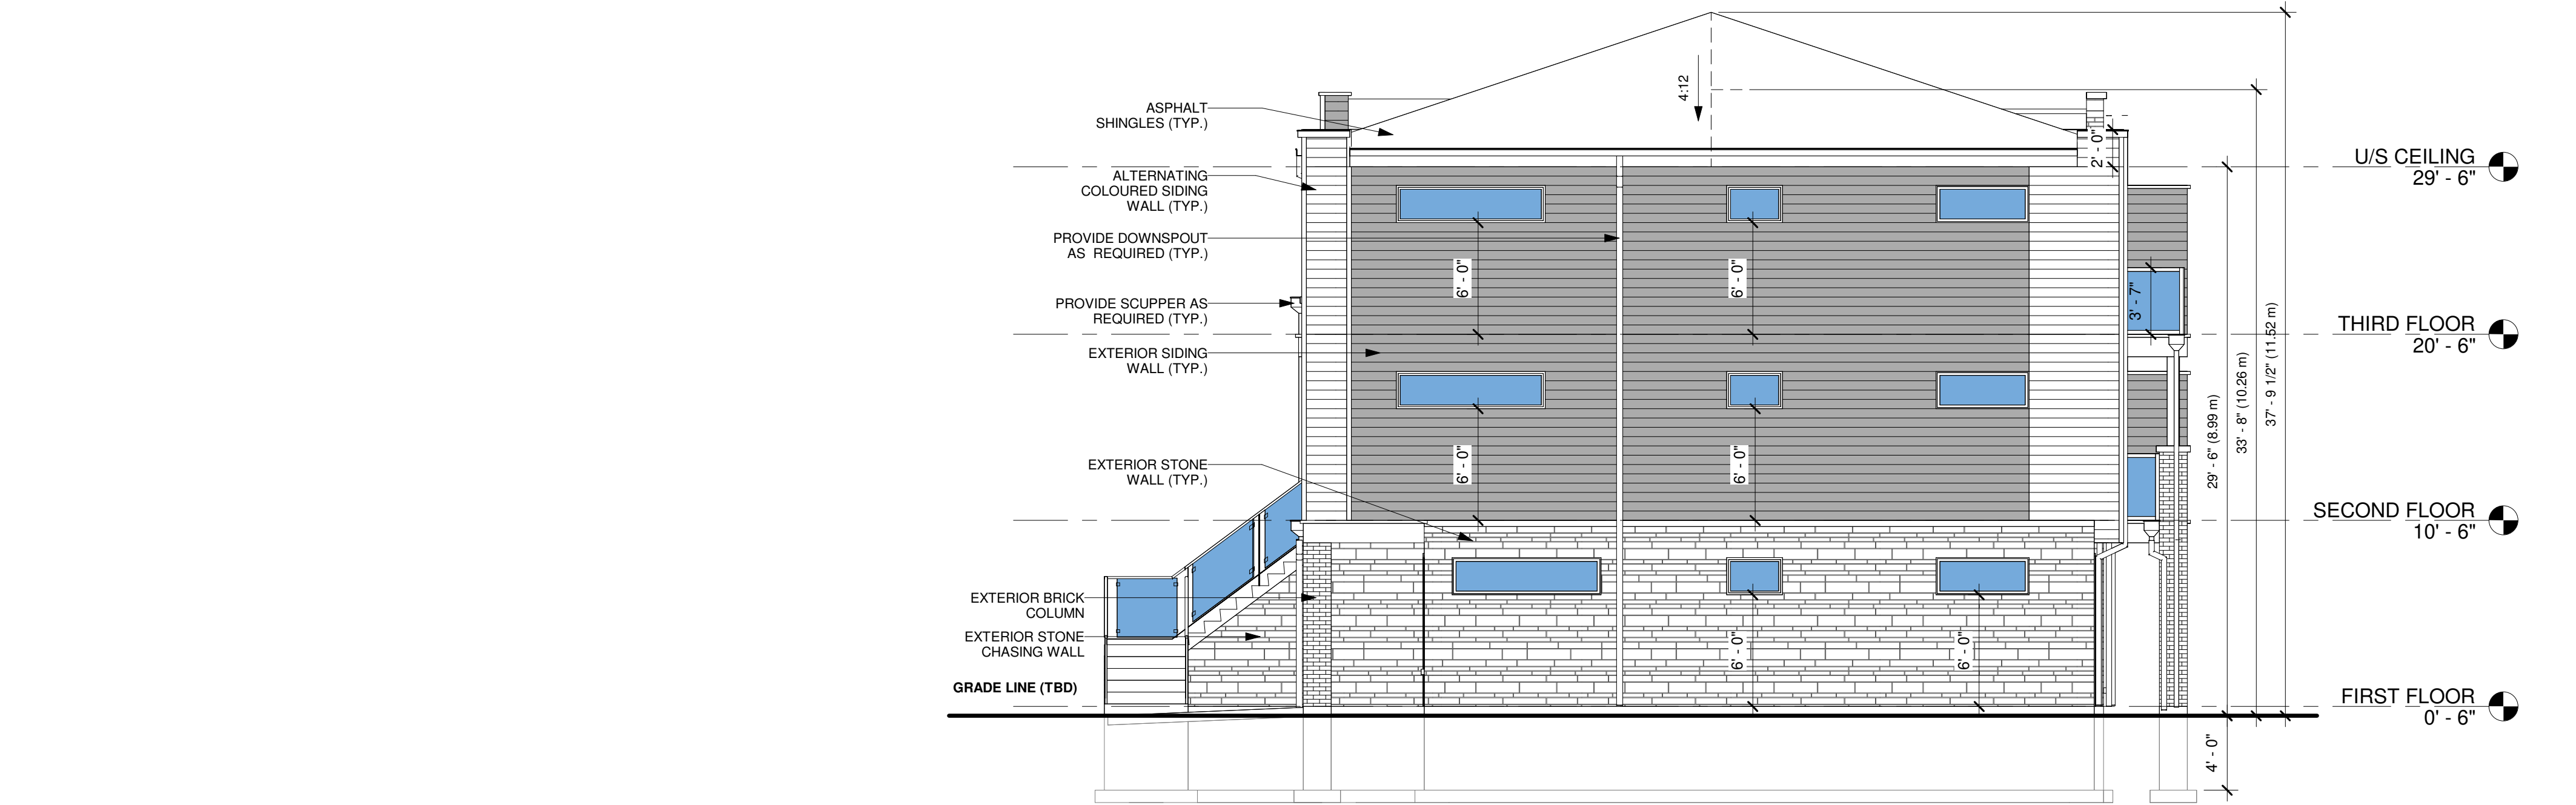

1 SOUTH ELEVATION
1 : 75

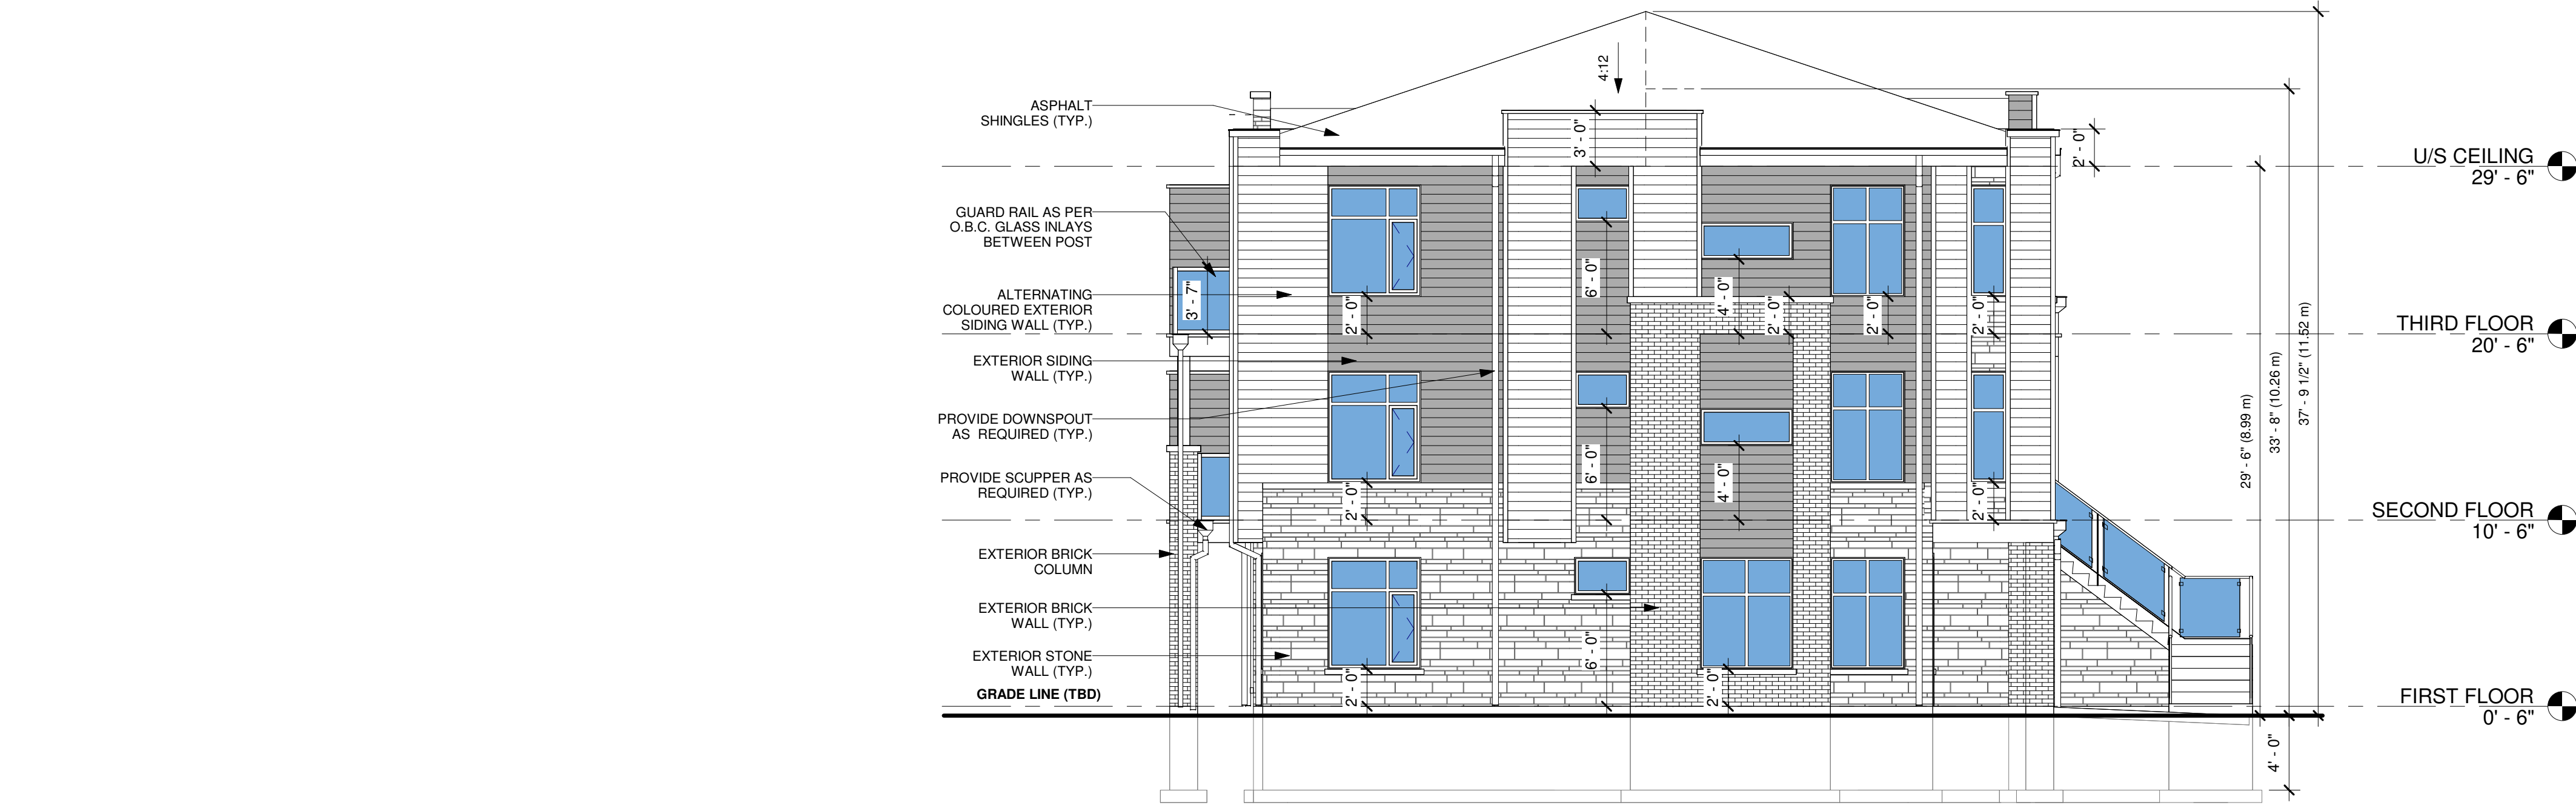

2 NORTH ELEVATION
1 : 75

PRIMARY CONSULTANT & PROJECT MANAGER

RPDS
INTEGRATED DESIGN FIRM

SUITE 203, 7895 TRAMMERE DR., MISSISSAUGA, ON L5S 1V9
MAIL: PROJECT@RPDSTUDIO.CA, CALL: 647-556-2596
WEBSITE: WWW.RPDSTUDIO.CA

ELECTRICAL CONSULTANT

CONSULTING CIVIL ENGINEERS

Contractor, Sub-trades and Suppliers must check and verify all dimensions before execute the work and must report discrepancies and should not scale or measure the drawings.
All drawings, specifications and related documents are the copyright of the designer and must be returned upon request.
All the work must be in compliance with ONTARIO BUILDING CODE.
Reproduction of drawings, specifications and related documents in part or whole is forbidden without the written consent.
This drawing is not to be used for construction until signed and stamped by the designer.

No.	Date	Version	Dwn.
5.	07/10/2025	ISSUED FOR MINOR ZONING BY-LAW AMENDMENT	
4.	27/01/2025	REISSUED FOR SITE PLAN APPROVAL	
3.	28/10/2024	REISSUED FOR SITE PLAN APPROVAL	
2.	15/07/2024	ISSUED FOR SITE PLAN APPROVAL	
1.	15/03/2024	ISSUED FOR MINOR VARIANCE	

PROJECT:

**TOWNHOMES
DEVELOPMENT**

5920 DUNN STREET
CITY OF NIAGARA FALLS

DRAWING TITLE:

**ELEVATIONS
BLOCK-B**

DRAWN BY: AV

DATE:

CHECKED BY: RP

SCALE: AS NOTED

PROJECT NO.:

DRAWING NO.:

A-3.3

Contractor, Sub-trades and Suppliers must check and verify all dimensions before execute the work and must report discrepancies and should not scale or measure the drawings.
All drawings, specifications and related documents are the copyright of the designer and must be returned upon request.
All the work must be in compliance with ONTARIO BUILDING CODE.
Reproduction of drawings, specifications and related documents in part or whole is forbidden without the written consent.
This drawing is not to be used for construction until signed and stamped by the designer.

No.	Date	Version	Dwn.
5.	07/10/2025	ISSUED FOR MINOR ZONING BY-LAW AMENDMENT	
4.	27/01/2025	REISSUED FOR SITE PLAN APPROVAL	
3.	28/10/2024	REISSUED FOR SITE PLAN APPROVAL	
2.	15/07/2024	ISSUED FOR SITE PLAN APPROVAL	
1.	15/03/2024	ISSUED FOR MINOR VARIANCE	

PROJECT:

**TOWNHOMES
DEVELOPMENT**

5920 DUNN STREET
CITY OF NIAGARA FALLS

DRAWING TITLE:

**ELEVATIONS
BLOCK-C**

DRAWN BY: AV

DATE:

CHECKED BY: RP

SCALE: AS NOTED

PROJECT NO.:

DRAWING NO.:


A-3.4




① EAST ELEVATION
1 : 75



② WEST ELEVATION
1 : 75

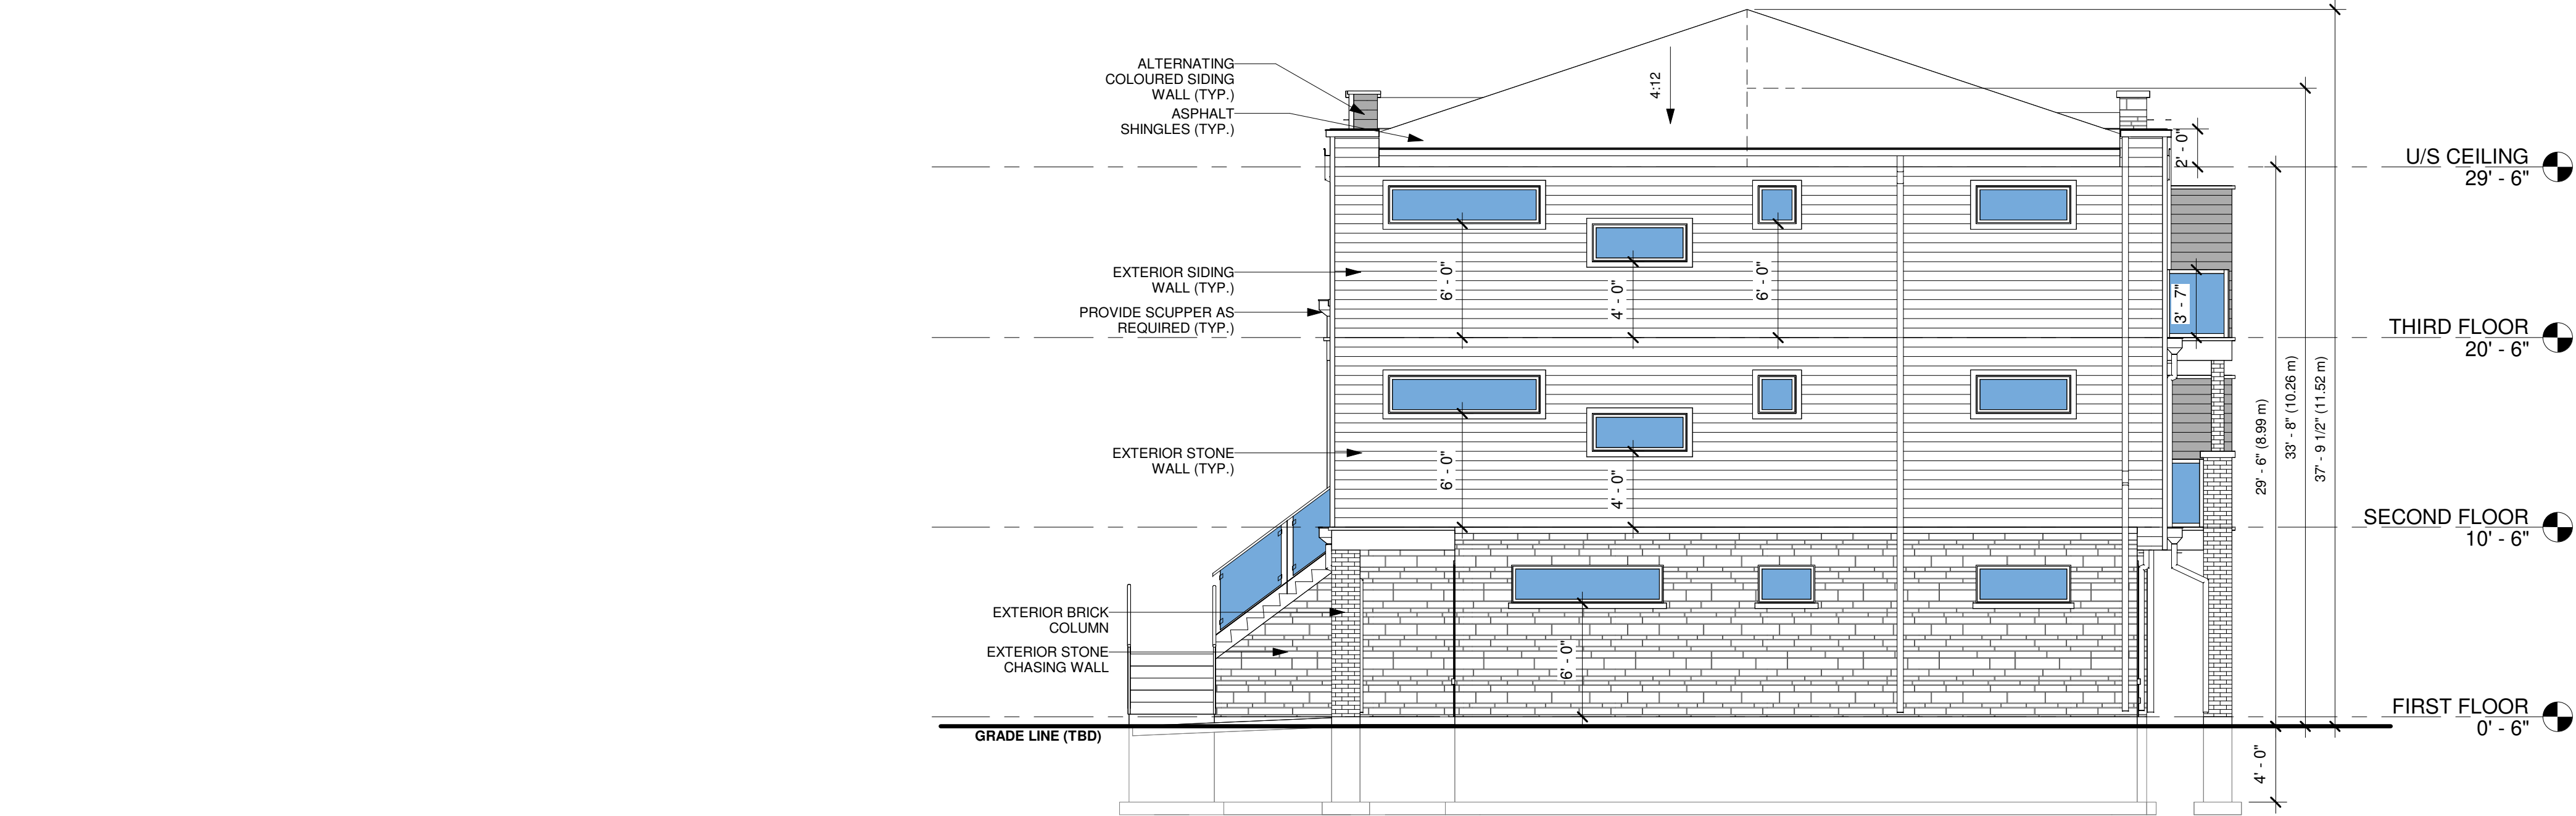

1 SOUTH ELEVATION
1 : 75

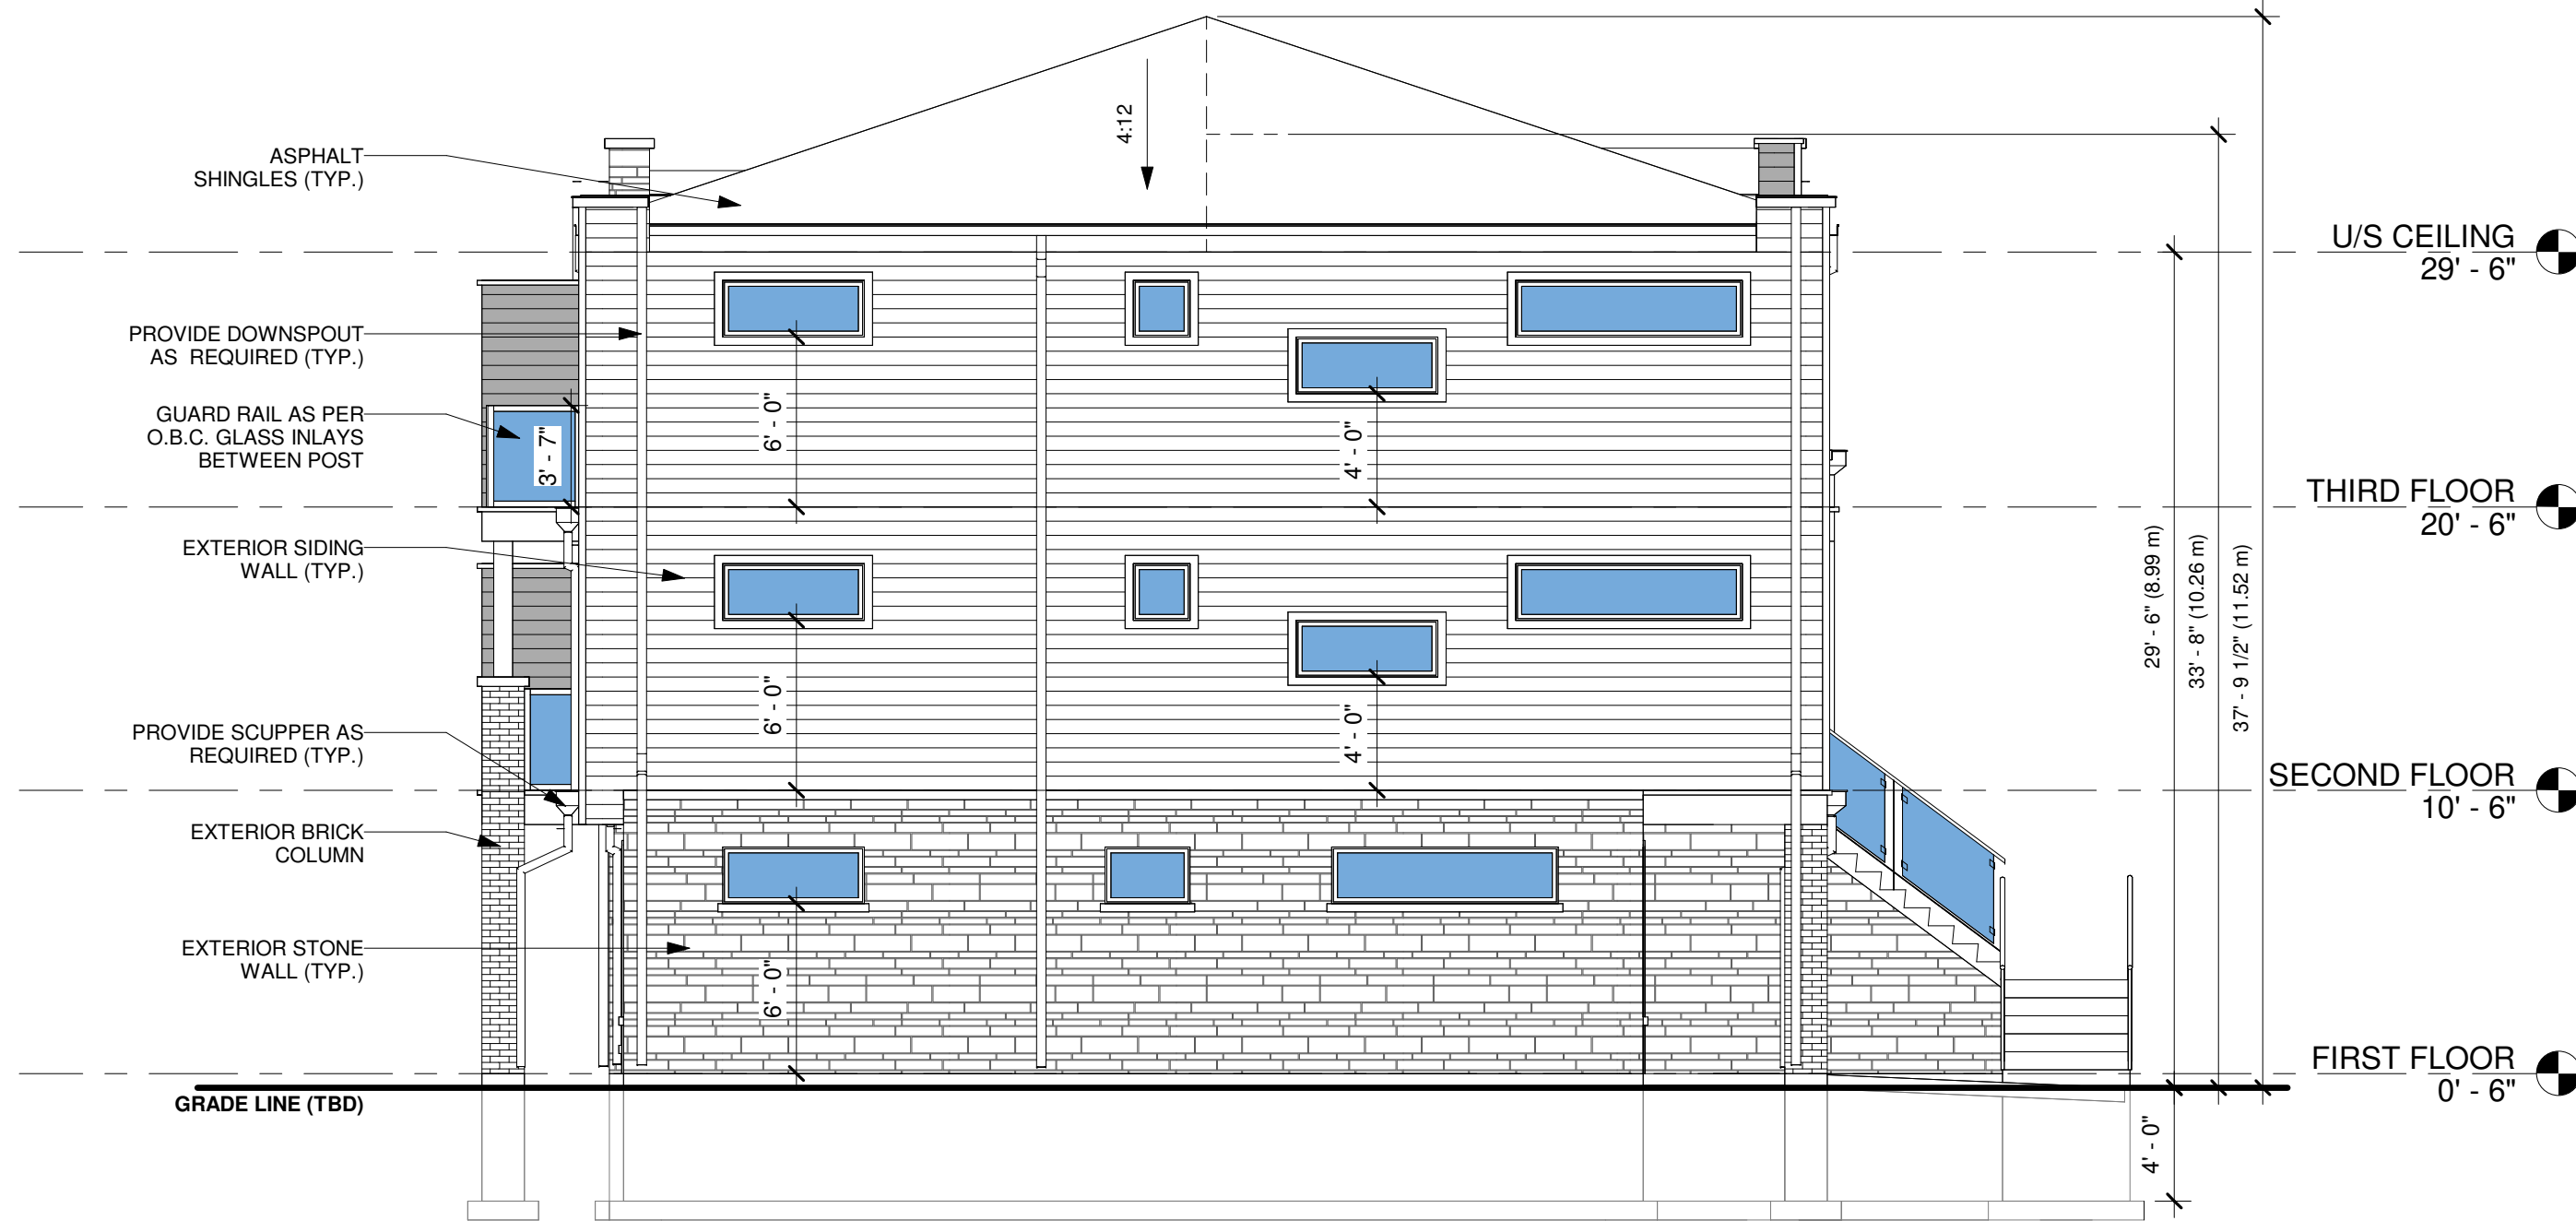

2 NORTH ELEVATION
1 : 75

PRIMARY CONSULTANT & PROJECT MANAGER

RPDS
INTEGRATED DESIGN FIRM

SUITE 203, 7895 TRAMMERE DR., MISSISSAUGA, ON L5S 1V9
MAIL: PROJECT@RPDSTUDIO.CA, CALL: 647-556-2596
WEBSITE: WWW.RPDSTUDIO.CA

ELECTRICAL CONSULTANT

CONSULTING CIVIL ENGINEERS

Contractor, Sub-trades and Suppliers must check and verify all dimensions before execute the work and must report discrepancies and should not scale or measure the drawings.
All drawings, specifications and related documents are the copyright of the designer and must be returned upon request.
All the work must be in compliance with ONTARIO BUILDING CODE.
Reproduction of drawings, specifications and related documents in part or whole is forbidden without the written consent.
This drawing is not to be used for construction until signed and stamped by the designer.

5.	07/10/2025	ISSUED FOR MINOR ZONING BY-LAW AMENDMENT	
4.	27/01/2025	REISSUED FOR SITE PLAN APPROVAL	
3.	28/10/2024	REISSUED FOR SITE PLAN APPROVAL	
2.	15/07/2024	ISSUED FOR SITE PLAN APPROVAL	
1.	15/03/2024	ISSUED FOR MINOR VARIANCE	
No.	Date	Version	Dwn.

PROJECT:

**TOWNHOMES
DEVELOPMENT**

5920 DUNN STREET
CITY OF NIAGARA FALLS

DRAWING TITLE:

**ELEVATIONS
BLOCK-C**

DRAWN BY: AV

DATE:

CHECKED BY: RP

SCALE: AS NOTED

PROJECT NO.:

DRAWING NO.:

A-3.5

PROJECT:



**TOWNHOMES
DEVELOPMENT**


5920 DUNN STREET
CITY OF NIAGARA FALLS

ELEVATIONS


BLOCK-D

A-3.6

  

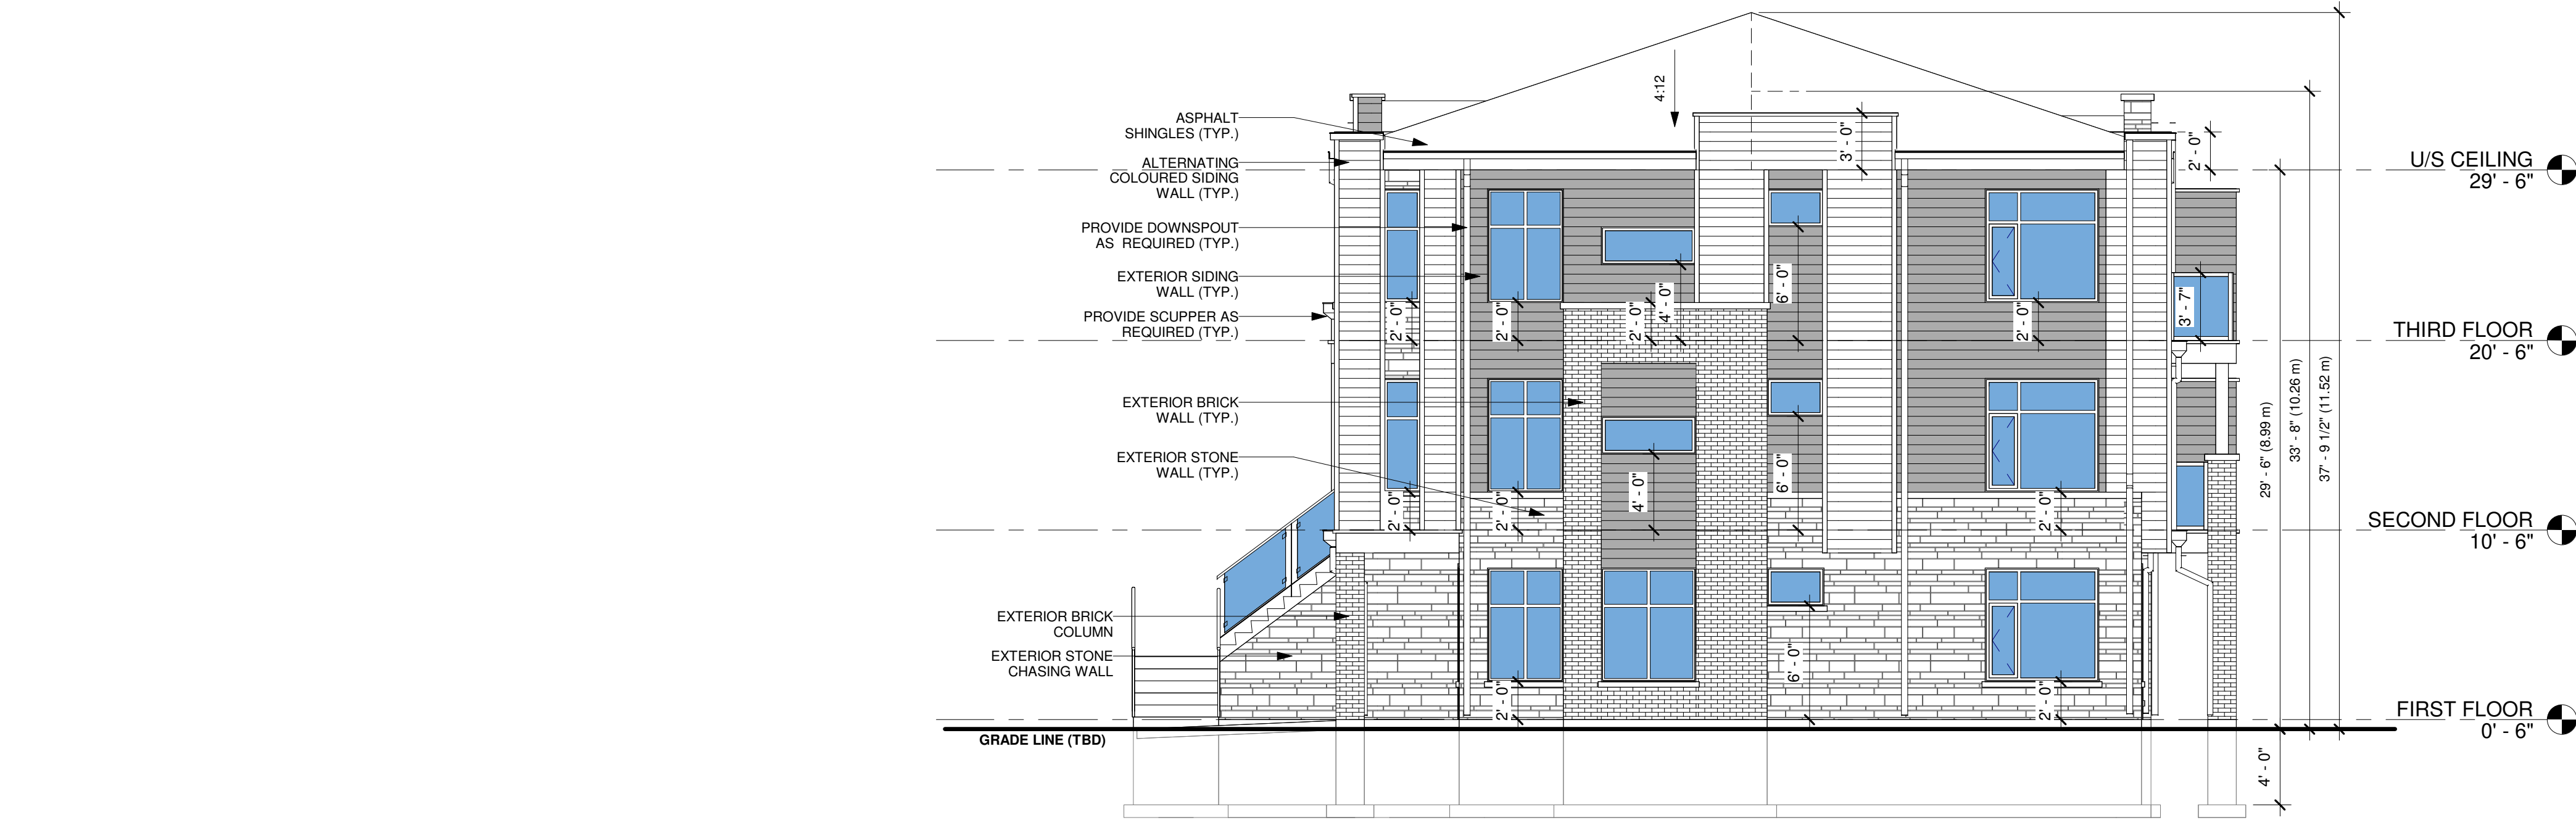

1 SOUTH ELEVATION
1:75

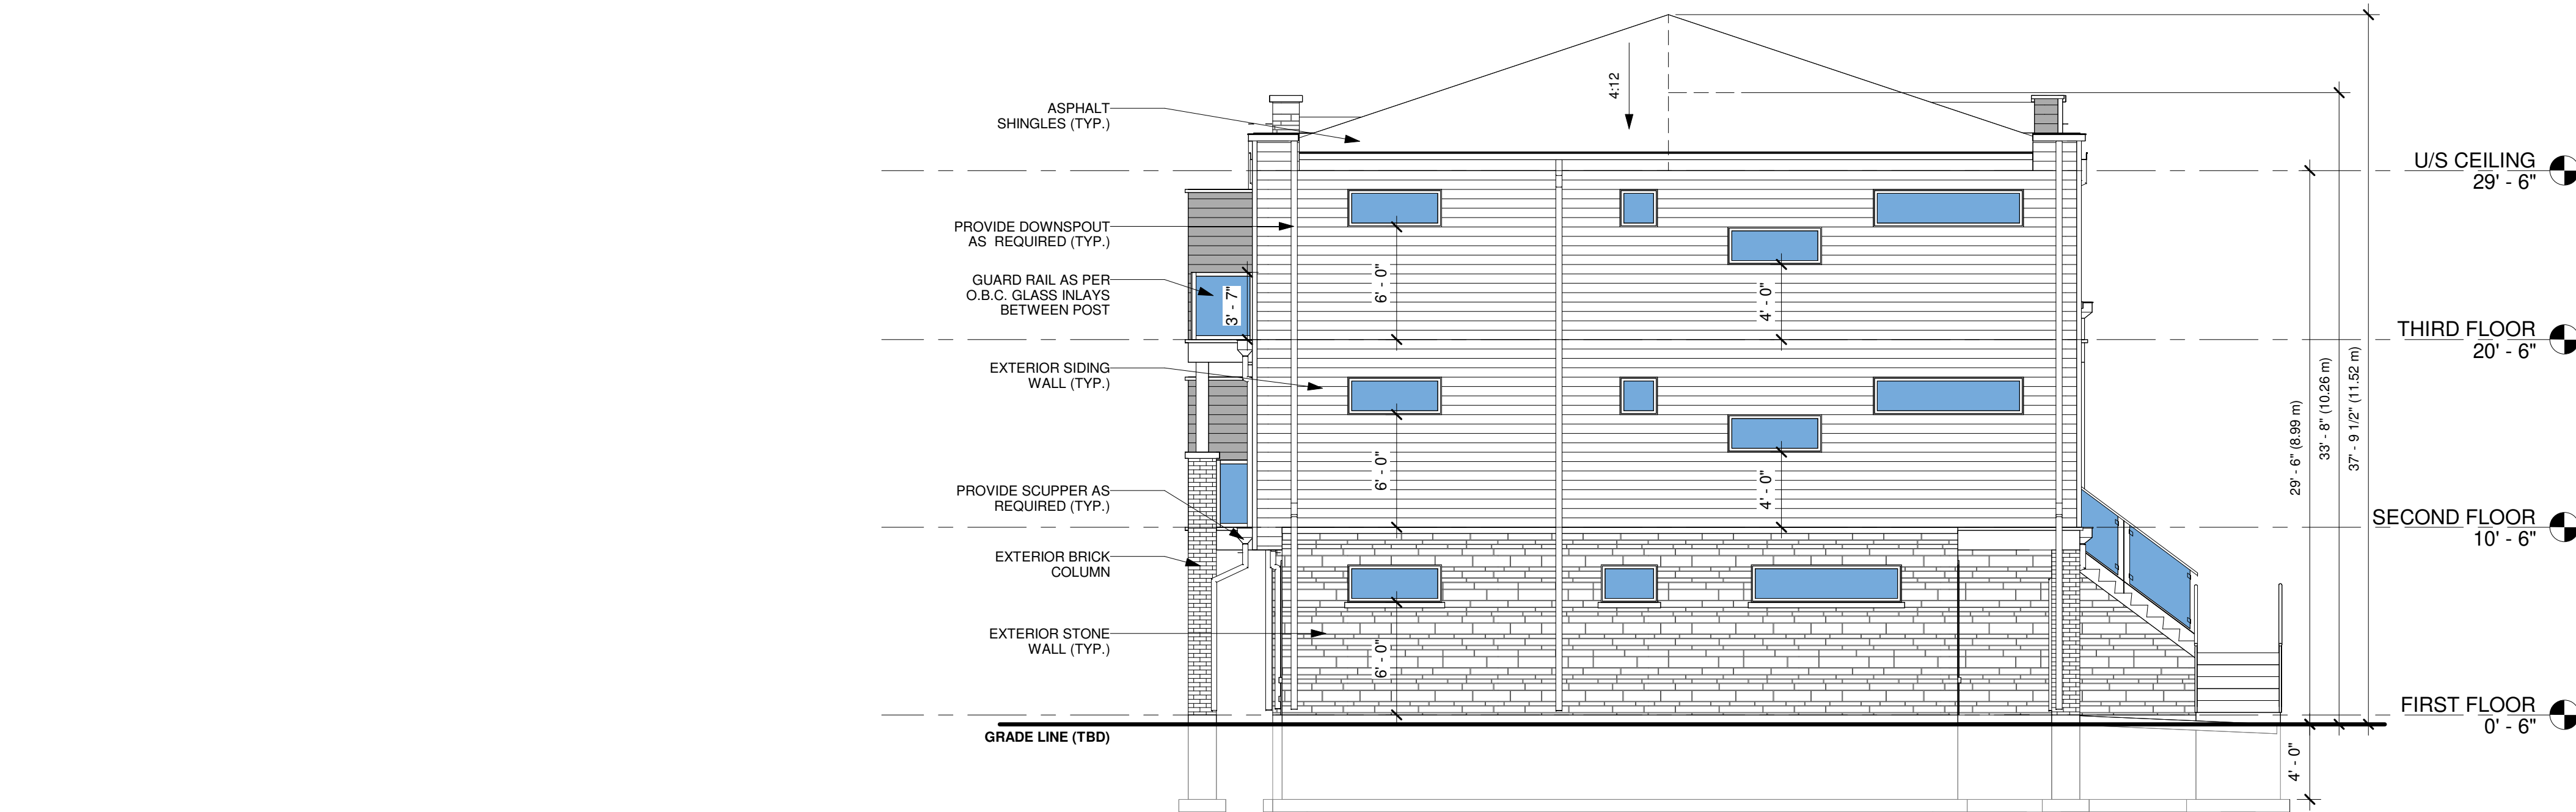

2 NORTH ELEVATION
1:75

PRIMARY CONSULTANT & PROJECT MANAGER

RPDS
INTEGRATED DESIGN FIRM

SUITE 203, 7895 TRAMMERE DR., MISSISSAUGA, ON L5S 1V9
MAIL: PROJECT@RPDSTUDIO.CA, CALL: 647-556-2596
WEBSITE: WWW.RPDSTUDIO.CA

ELECTRICAL CONSULTANT

CONSULTING CIVIL ENGINEERS

Contractor, Sub-trades and Suppliers must check and verify all dimensions before execute the work and must report discrepancies and should not scale or measure the drawings.
All drawings, specifications and related documents are the copyright of the designer and must be returned upon request.
All the work must be in compliance with ONTARIO BUILDING CODE.
Reproduction of drawings, specifications and related documents in part or whole is forbidden without the written consent.
This drawing is not to be used for construction until signed and stamped by the designer.

No.	Date	Version	Dwn.
5.	07/10/2025	ISSUED FOR MINOR ZONING BY-LAW AMENDMENT	
4.	27/01/2025	REISSUED FOR SITE PLAN APPROVAL	
3.	28/10/2024	REISSUED FOR SITE PLAN APPROVAL	
2.	15/07/2024	ISSUED FOR SITE PLAN APPROVAL	
1.	15/03/2024	ISSUED FOR MINOR VARIANCE	

PROJECT:

**TOWNHOMES
DEVELOPMENT**

5920 DUNN STREET
CITY OF NIAGARA FALLS

DRAWING TITLE:

**ELEVATIONS
BLOCK-D**

DRAWN BY: AV

DATE:

CHECKED BY: RP

SCALE: AS NOTED


PROJECT NO.:

DRAWING NO.:

A-3.7

Contractor, Sub-trades and Suppliers must check and verify all dimensions before execute the work and must report discrepancies and should not scale or measure the drawings.
All drawings, specifications and related documents are the copyright of the designer and must be returned upon request.
All the work must be in compliance with ONTARIO BUILDING CODE.
Reproduction of drawings, specifications and related documents in part or whole is forbidden without the written consent.
This drawing is not to be used for construction until signed and stamped by the designer.

① WEST ELEVATION
1 : 75

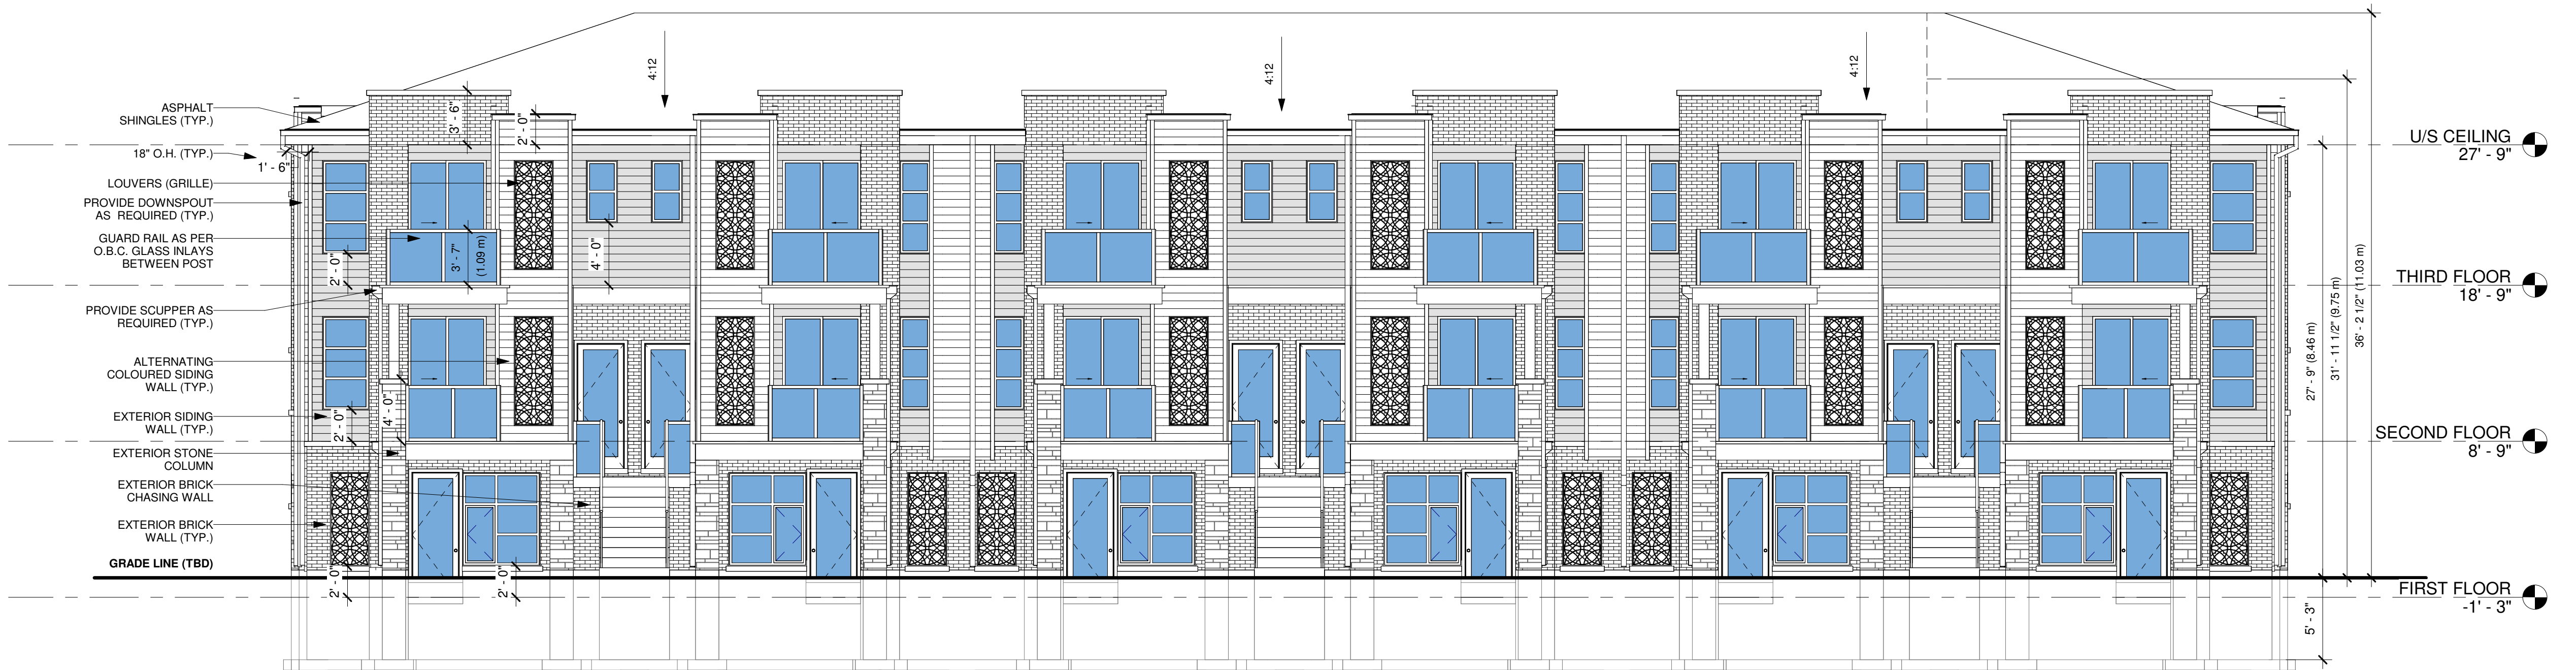

② EAST ELEVATION
1 : 75



No.	Date	Version	Dwn.
5.	07/10/2025	ISSUED FOR MINOR ZONING BY-LAW AMENDMENT	
4.	27/01/2025	REISSUED FOR SITE PLAN APPROVAL	
3.	28/10/2024	REISSUED FOR SITE PLAN APPROVAL	
2.	15/07/2024	ISSUED FOR SITE PLAN APPROVAL	
1.	15/03/2024	ISSUED FOR MINOR VARIANCE	

PROJECT:

**TOWNHOMES
DEVELOPMENT**

5920 DUNN STREET
CITY OF NIAGARA FALLS

DRAWING TITLE:

**ELEVATIONS
BLOCK-E**

DRAWN BY: AV

DATE:


CHECKED BY: RP

SCALE: AS NOTED


PROJECT NO.:

DRAWING NO.:

A-3.8

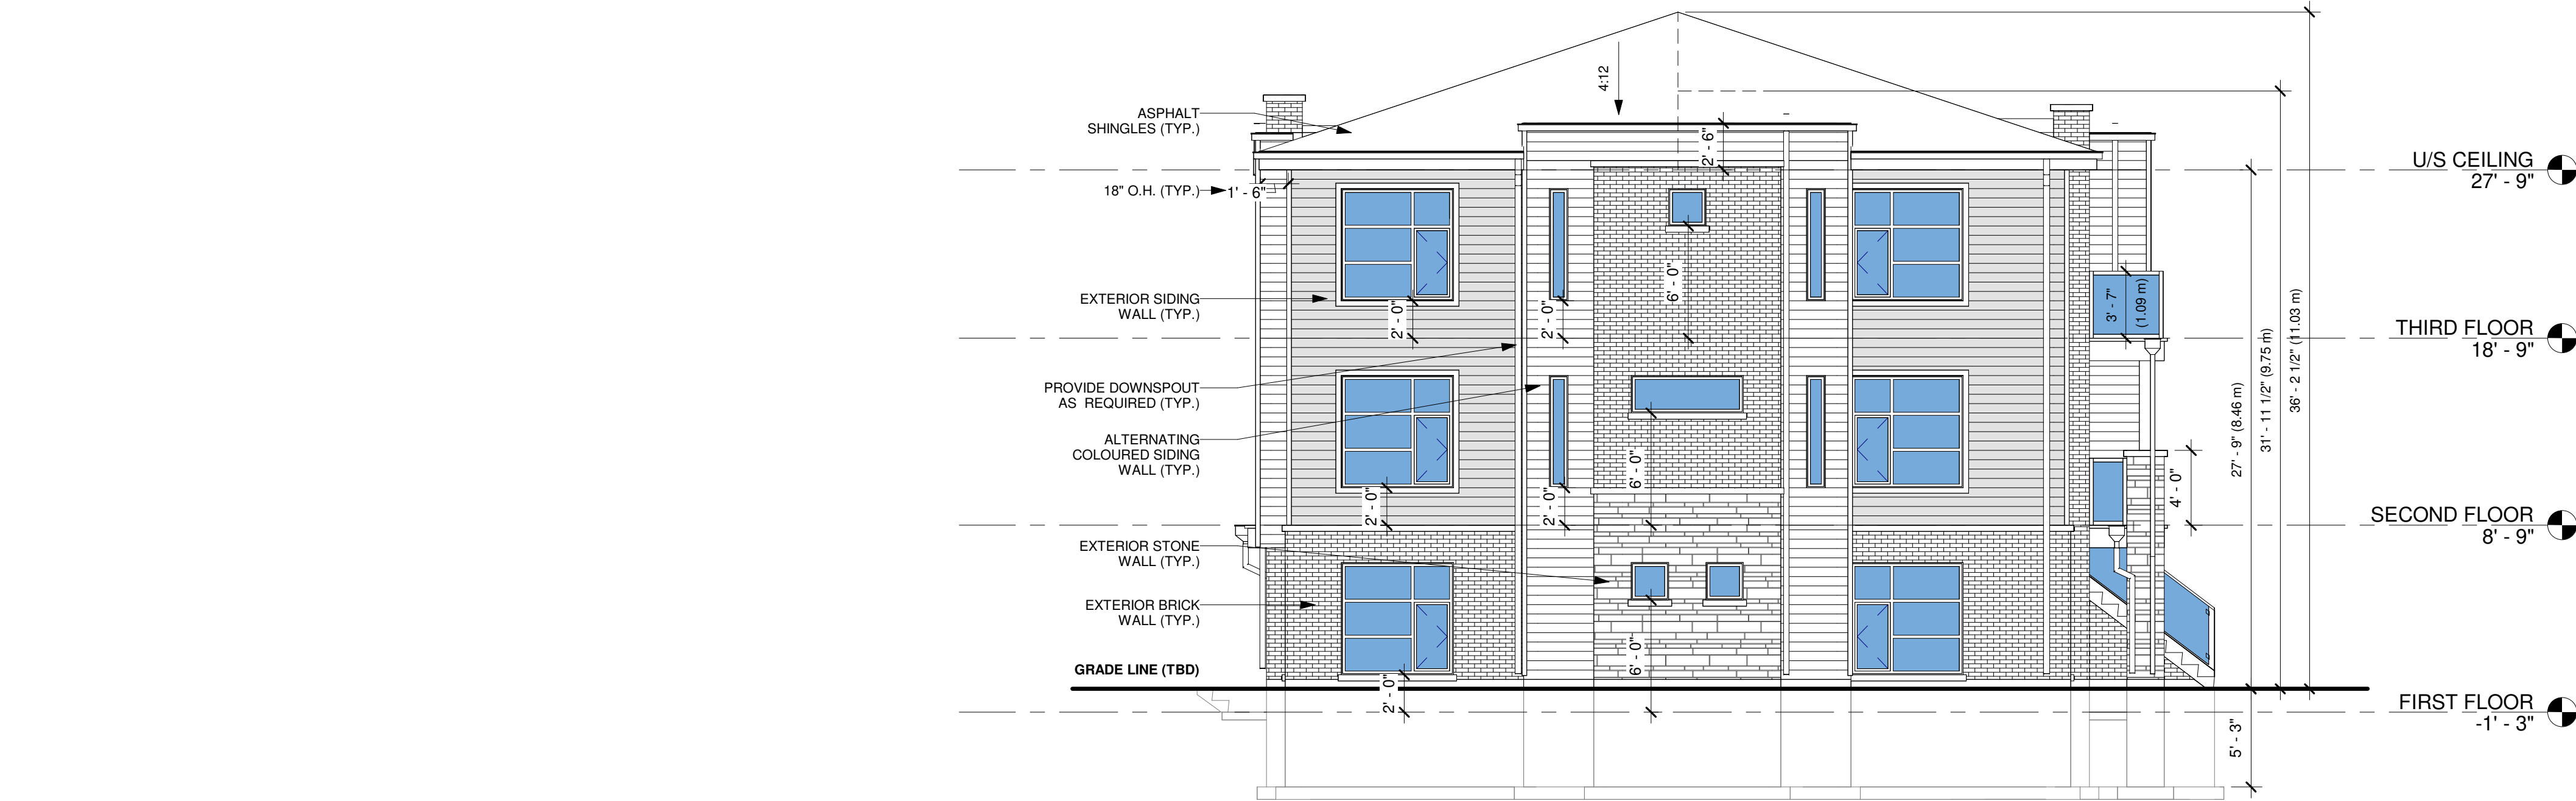

1 NORTH ELEVATION
1 : 75

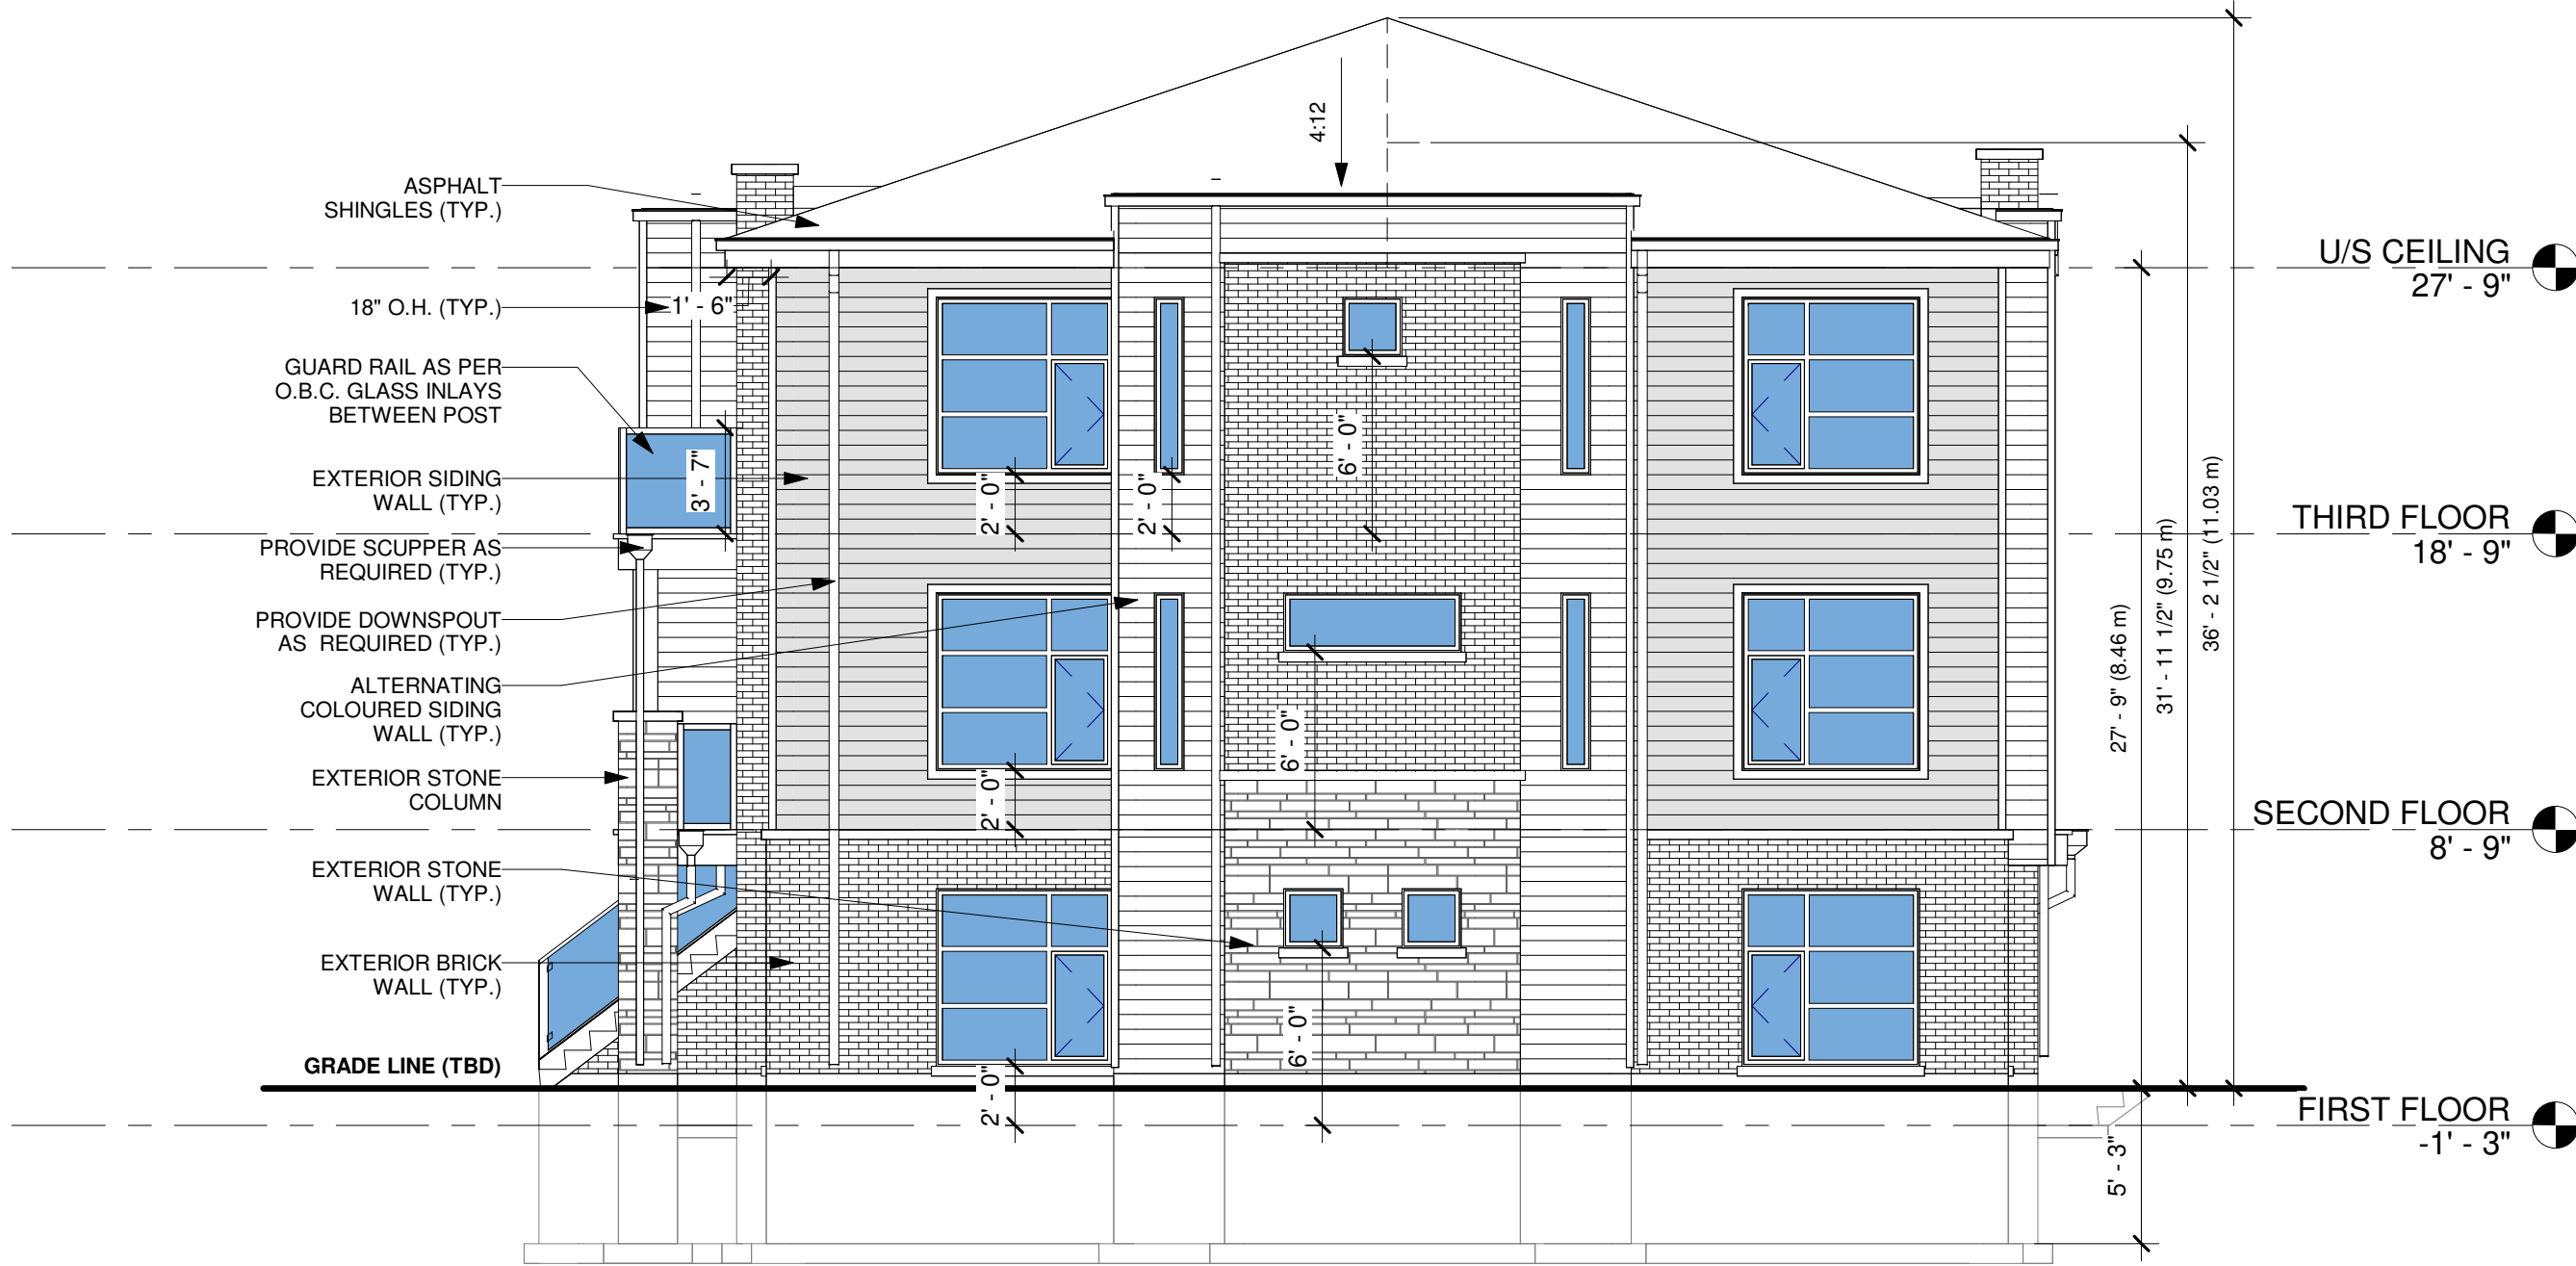

2 SOUTH ELEVATION
1 : 75

PRIMARY CONSULTANT & PROJECT MANAGER

RPDS
INTEGRATED DESIGN FIRM

SUITE 203, 7895 TRAMMERE DR., MISSISSAUGA, ON L5S 1V9
MAIL: PROJECT@RPDSTUDIO.CA, CALL: 647-556-2596
WEBSITE: WWW.RPDSTUDIO.CA

ELECTRICAL CONSULTANT

CONSULTING CIVIL ENGINEERS

Contractor, Sub-trades and Suppliers must check and verify all dimensions before execute the work and must report discrepancies and should not scale or measure the drawings.
All drawings, specifications and related documents are the copyright of the designer and must be returned upon request.
All the work must be in compliance with ONTARIO BUILDING CODE.
Reproduction of drawings, specifications and related documents in part or whole is forbidden without the written consent.
This drawing is not to be used for construction until signed and stamped by the designer.

5.	07/10/2025	ISSUED FOR MINOR ZONING BY-LAW AMENDMENT	
4.	27/01/2025	REISSUED FOR SITE PLAN APPROVAL	
3.	28/10/2024	REISSUED FOR SITE PLAN APPROVAL	
2.	15/07/2024	ISSUED FOR SITE PLAN APPROVAL	
1.	15/03/2024	ISSUED FOR MINOR VARIANCE	
No.	Date	Version	Dwn.

PROJECT:

**TOWNHOMES
DEVELOPMENT**

5920 DUNN STREET
CITY OF NIAGARA FALLS


DRAWING TITLE:

**ELEVATIONS
BLOCK-E**

DRAWN BY: AV	DATE:
CHECKED BY: RP	SCALE: AS NOTED
PROJECT NO.:	DRAWING NO.:
	A-3.9

Contractor, Sub-trades and Suppliers must check and verify all dimensions before execute the work and must report discrepancies and should not scale or measure the drawings.
All drawings, specifications and related documents are the copyright of the designer and must be returned upon request.
All the work must be in compliance with ONTARIO BUILDING CODE.
Reproduction of drawings, specifications and related documents in part or whole is forbidden without the written consent.
This drawing is not to be used for construction until signed and stamped by the designer.

① WEST ELEVATION
1 : 75

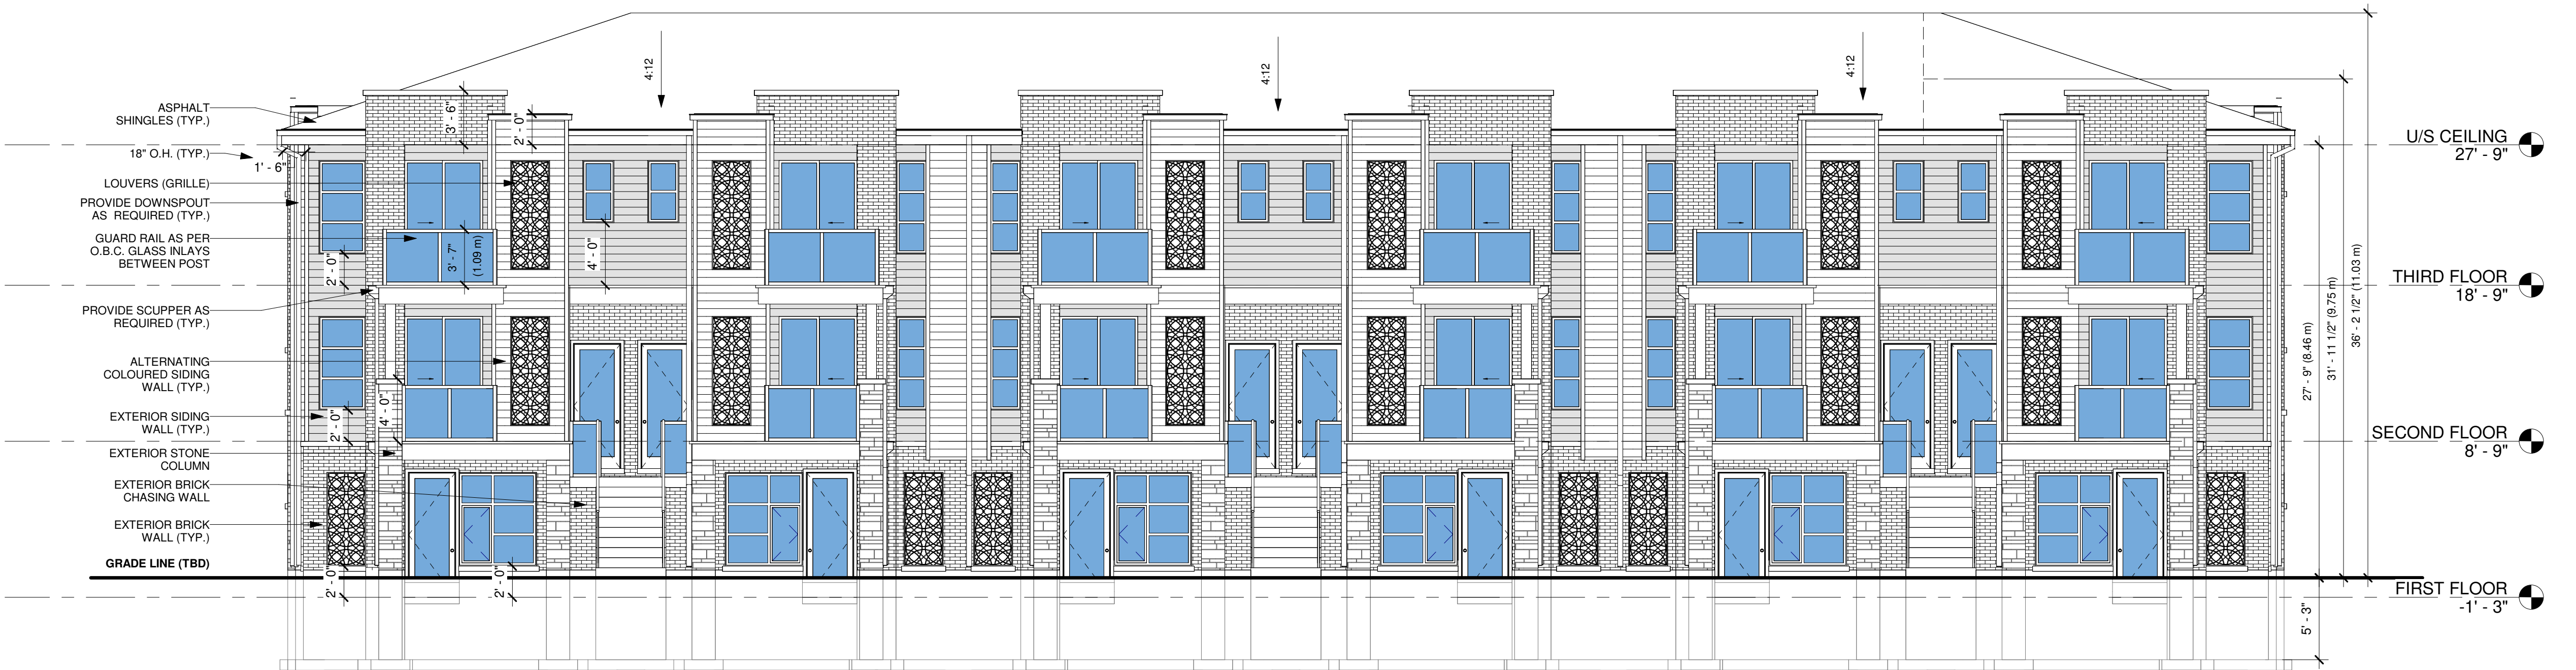

② EAST ELEVATION
1 : 75



No.	Date	Version	Dwn.
5.	07/10/2025	ISSUED FOR MINOR ZONING BY-LAW AMENDMENT	
4.	27/01/2025	REISSUED FOR SITE PLAN APPROVAL	
3.	28/10/2024	REISSUED FOR SITE PLAN APPROVAL	
2.	15/07/2024	ISSUED FOR SITE PLAN APPROVAL	
1.	15/03/2024	ISSUED FOR MINOR VARIANCE	

PROJECT:

**TOWNHOMES
DEVELOPMENT**

5920 DUNN STREET
CITY OF NIAGARA FALLS

DRAWING TITLE:

**ELEVATIONS
BLOCK-F**

DRAWN BY: AV

DATE:


CHECKED BY: RP

SCALE: AS NOTED


PROJECT NO.:

DRAWING NO.:

A-3.10

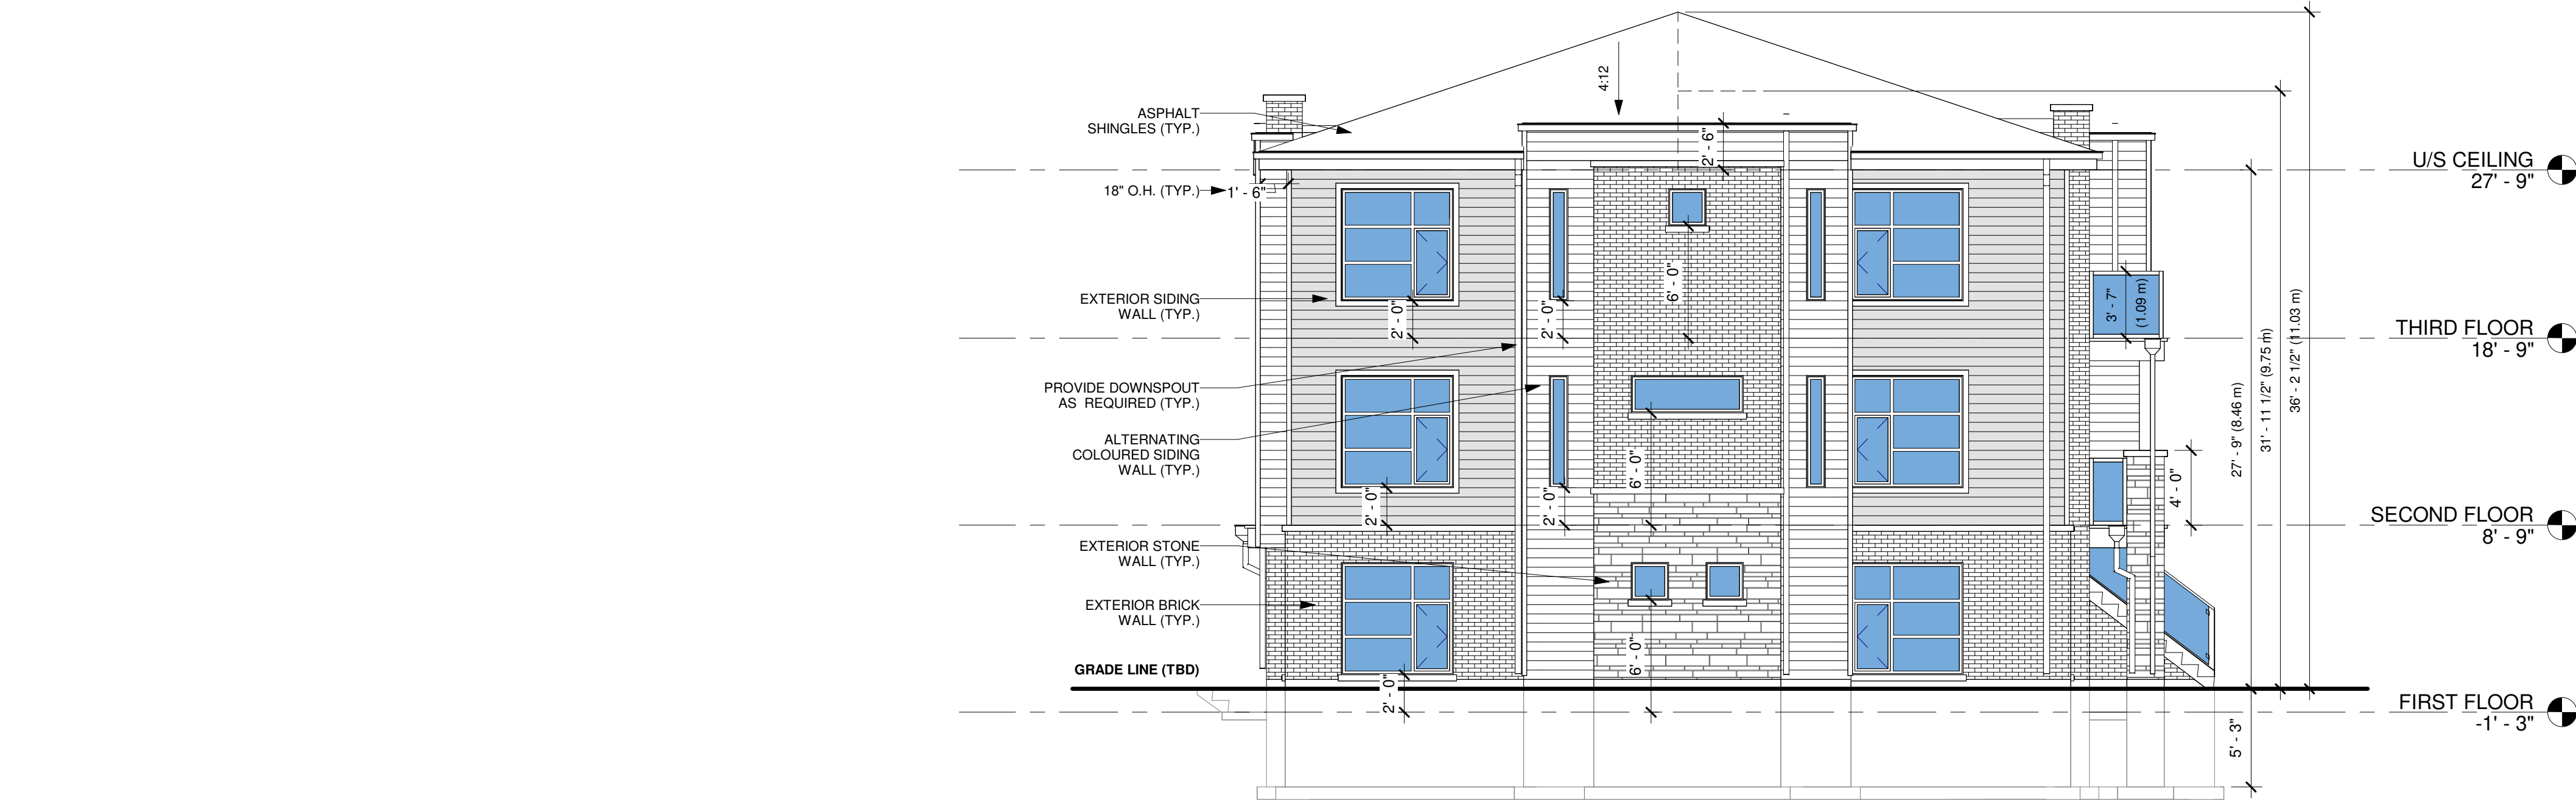

1 NORTH ELEVATION
1 : 75

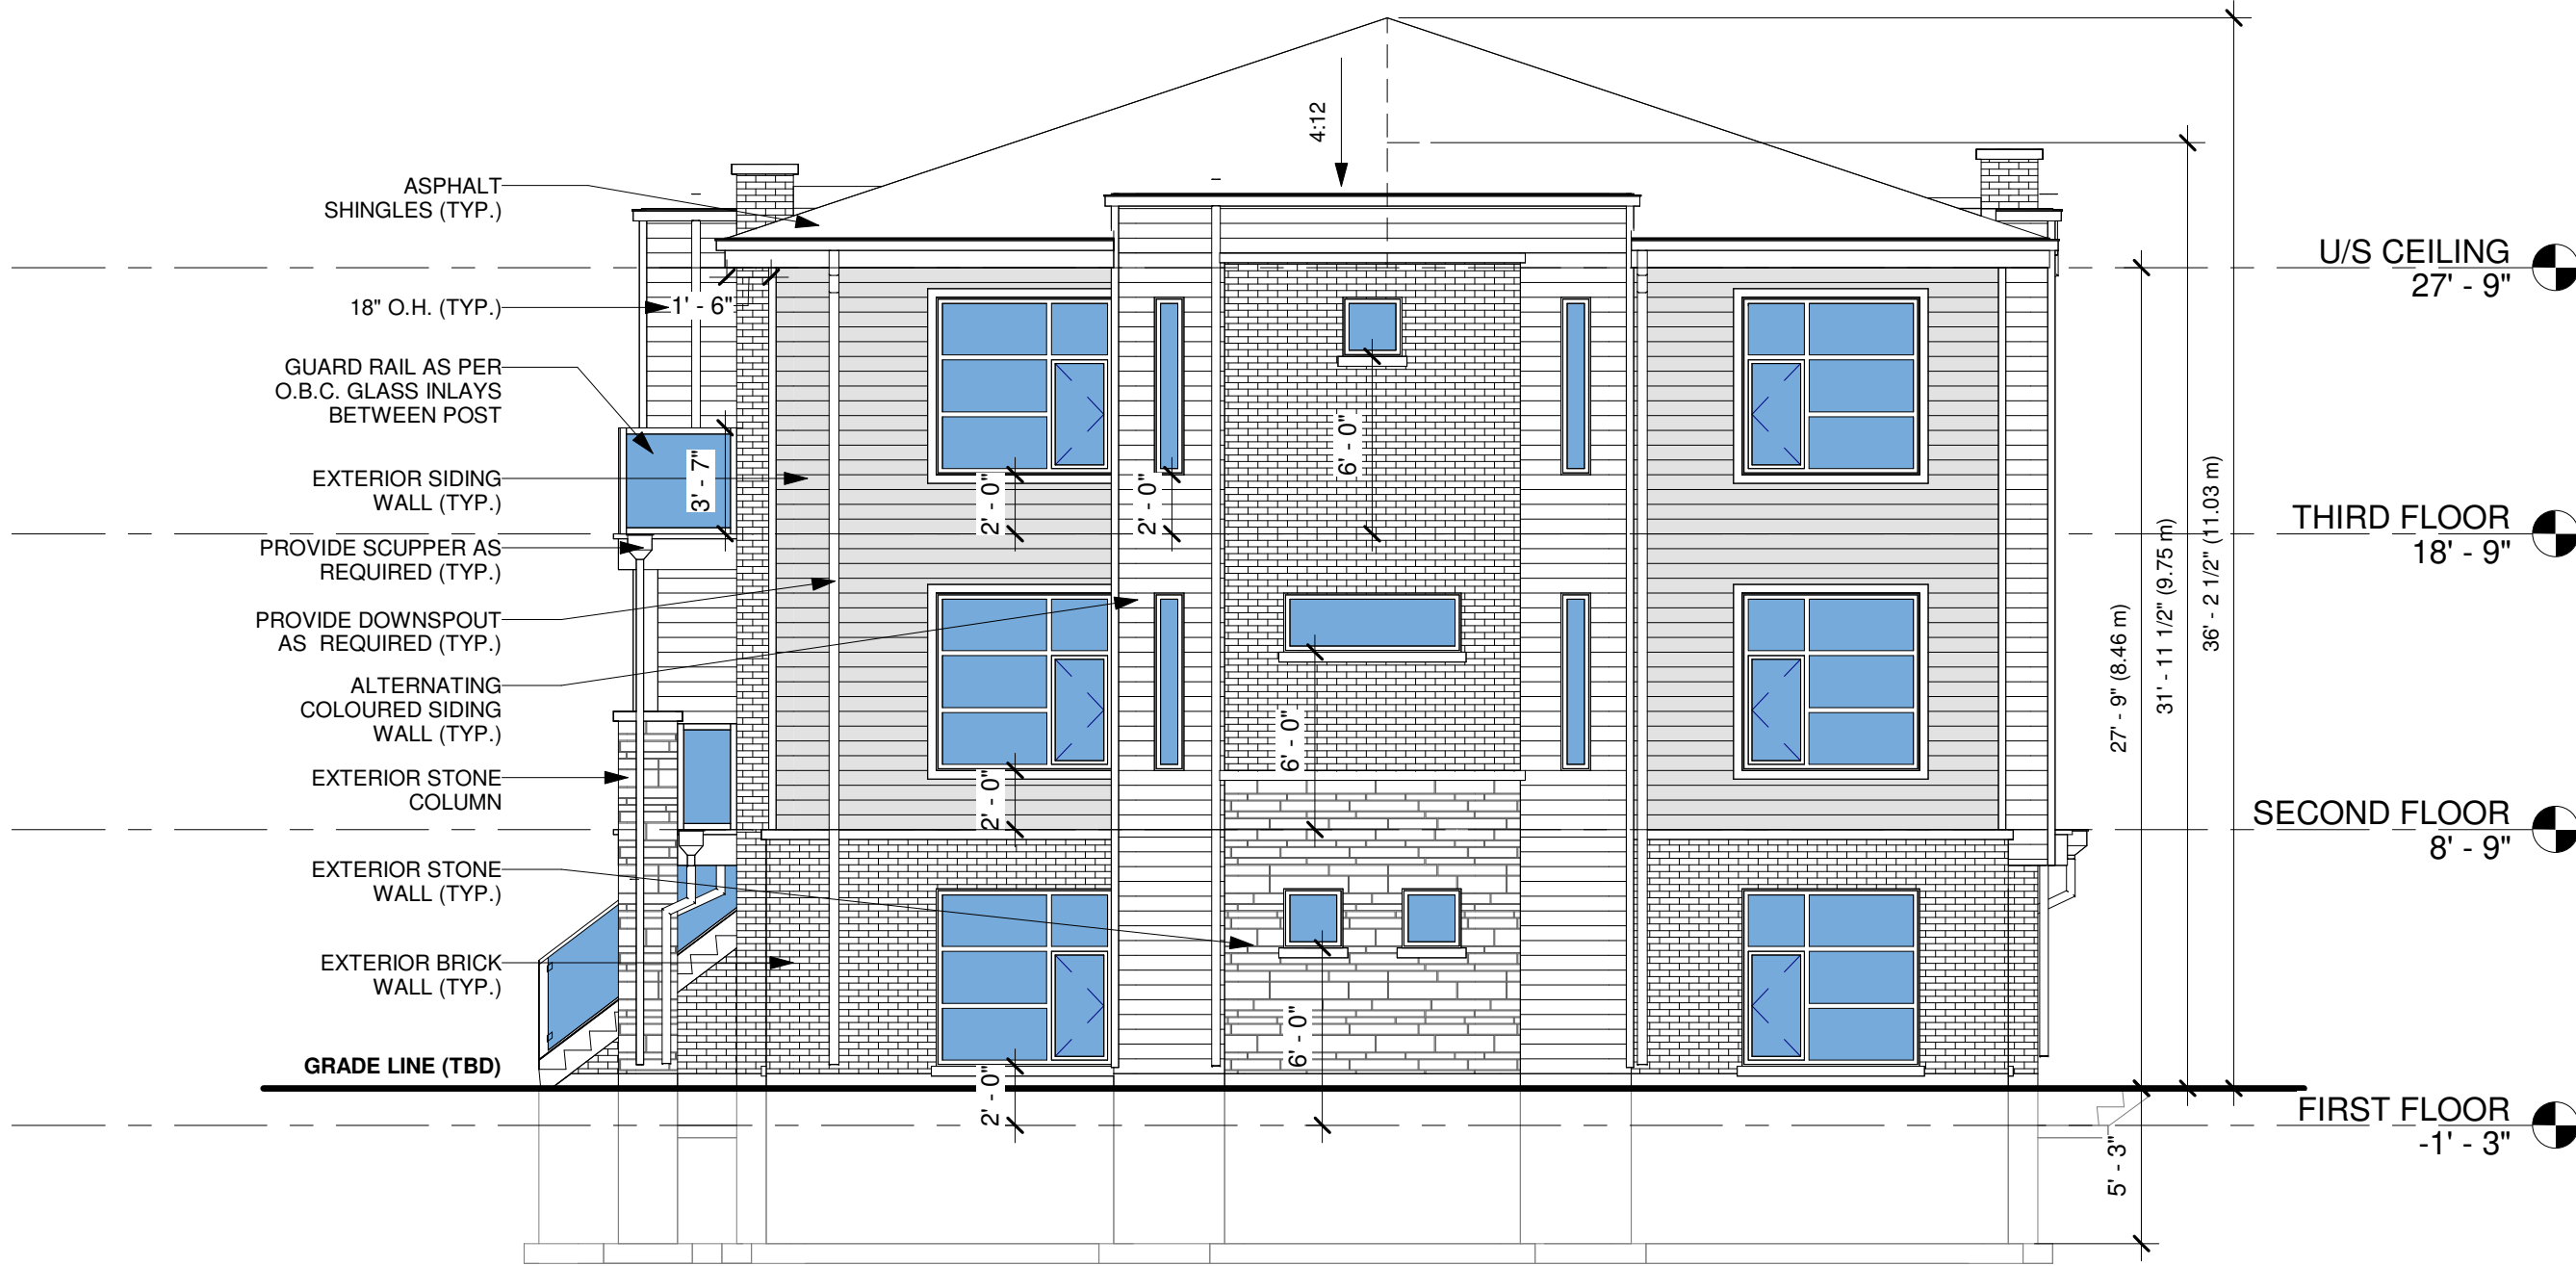

2 SOUTH ELEVATION
1 : 75

ELECTRICAL CONSULTANT

CONSULTING CIVIL ENGINEERS

Contractor, Sub-trades and Suppliers must check and verify all dimensions before execute the work and must report discrepancies and should not scale or measure the drawings.
All drawings, specifications and related documents are the copyright of the designer and must be returned upon request.
All the work must be in compliance with ONTARIO BUILDING CODE.
Reproduction of drawings, specifications and related documents in part or whole is forbidden without the written consent.
This drawing is not to be used for construction until signed and stamped by the designer.

5.	07/10/2025	ISSUED FOR MINOR ZONING BY-LAW AMENDMENT	
4.	27/01/2025	REISSUED FOR SITE PLAN APPROVAL	
3.	28/10/2024	REISSUED FOR SITE PLAN APPROVAL	
2.	15/07/2024	ISSUED FOR SITE PLAN APPROVAL	
1.	15/03/2024	ISSUED FOR MINOR VARIANCE	
No.	Date	Version	Dwn.

PROJECT:
TOWNHOMES DEVELOPMENT
5920 DUNN STREET
CITY OF NIAGARA FALLS

DRAWING TITLE:
**ELEVATIONS
BLOCK-F**

DRAWN BY: AV	DATE:
CHECKED BY: RP	SCALE: AS NOTED
PROJECT NO.:	DRAWING NO.: A-3.11