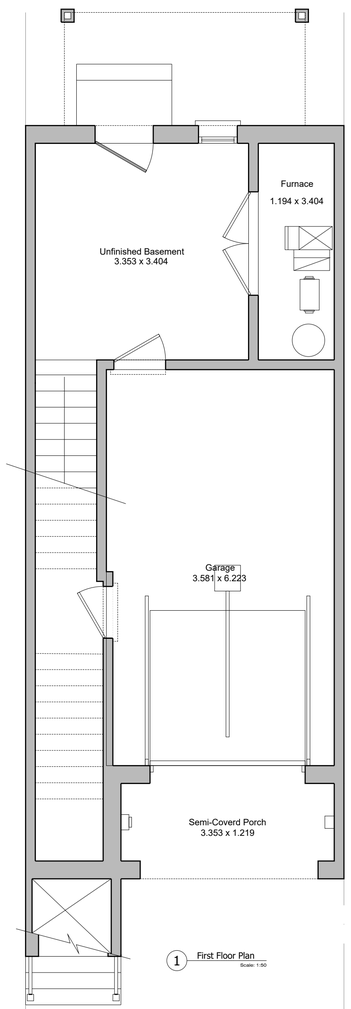

1 First Floor Plan
Scale: 1:50

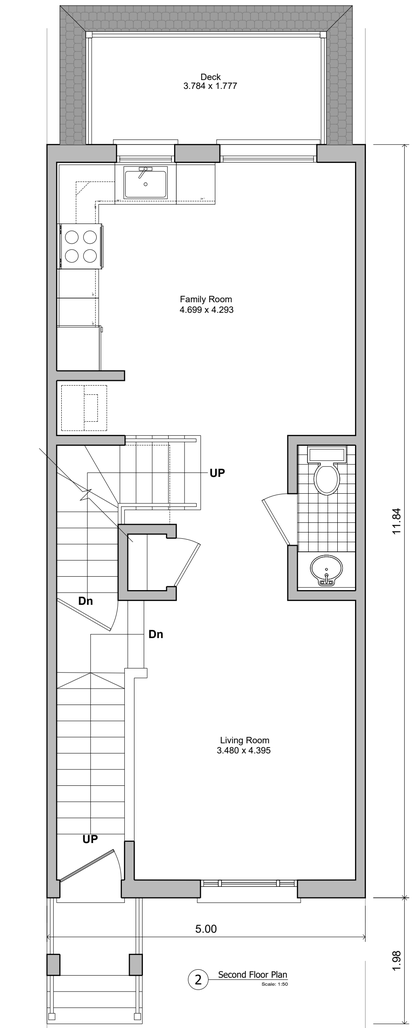

2 Second Floor Plan
Scale: 1:50

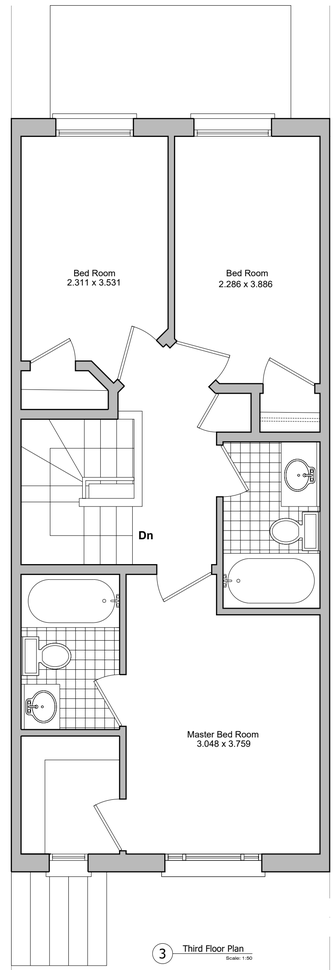

3 Third Floor Plan
Scale: 1:50

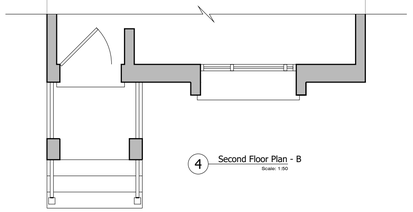

4 Second Floor Plan - B
Scale: 1:50

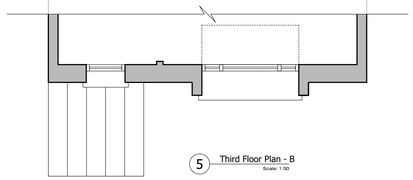

5 Third Floor Plan - B
Scale: 1:50

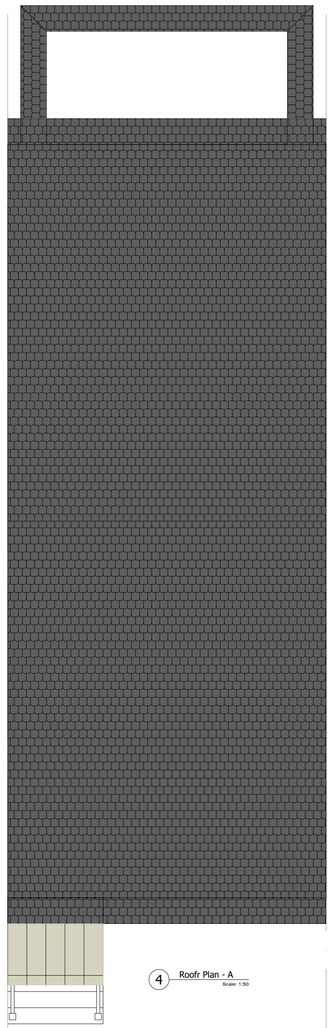

4 Roofr Plan - A
Scale: 1:50

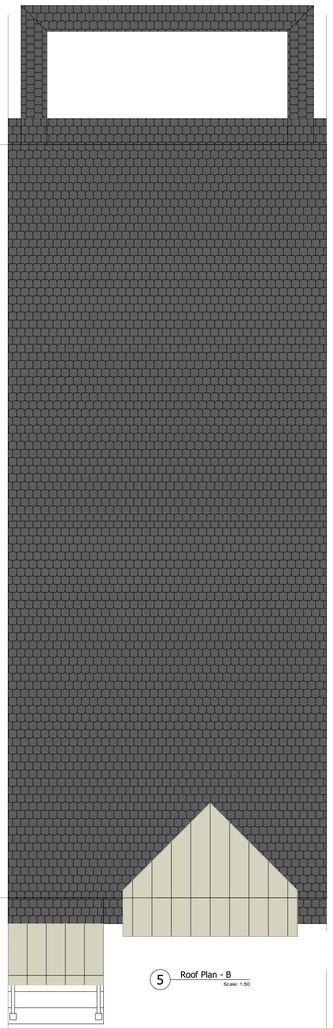

5 Roof Plan - B
Scale: 1:50

ALL DRAWINGS AND RELATED DOCUMENTS ARE THE COPYRIGHT PROPERTY OF CONCEPTLINES.INC. AND MUST BE RETURNED UPON REQUEST. REPRODUCTION OF DRAWINGS AND RELATED DOCUMENTS IN WHOLE OR IN PART IS FORBIDDEN WITHOUT WRITTEN PERMISSION OF CONCEPTLINE.INC. ALL DIMENSIONS AND MEASUREMENTS MUST BE CHECKED AND VERIFIED BY THE CONTRACTOR. THE CONTRACTOR MUST REPORT ALL DISCREPANCIES AND ERRORS OR OMISSIONS TO THE ARCHITECT IN WRITING. THIS DRAWING IS NOT FOR CONSTRUCTION UNLESS IT CLEARLY STATES "ISSUED FOR CONSTRUCTION" BY THE ARCHITECT ON THE REVISION COLUMN. DO NOT SCALE DRAWINGS.

KEY PLAN

GENERAL NOTES:
ALL DRAWINGS AND DETAILS INCLUDED ARE FOR REFERENCE ONLY.

NO.	REVISION/ISSUE	DATE

NORTH

TRUE
CONS.

SEAL

ONTARIO ASSOCIATION OF ARCHITECTS
23.11.01
SAMEH ALY
LICENCE
9511
Site plan application

PROJECT TITLE

CARDINAL MEADOWS
#33 TOWN HOUSES DEVELOPMENT

PROJECT ADDRESS

3958 CARDINAL DRIVE
NIAGARA FALLS, ON

OWNER

12604515 CANADA CORPORATION

CONCEPTLINES INC .CA
349 Beach Blvd. Hamilton ON L8H 6W4
Email: feed@conceptlines.ca
www.conceptlines.ca
Tel: 289-919-0607

Drawing title:

HOUSE TYPE (2) PLANS

Scale: 1 : 50

Date: JUNE 2023

Project No. 2022-12

Drawing No. A208