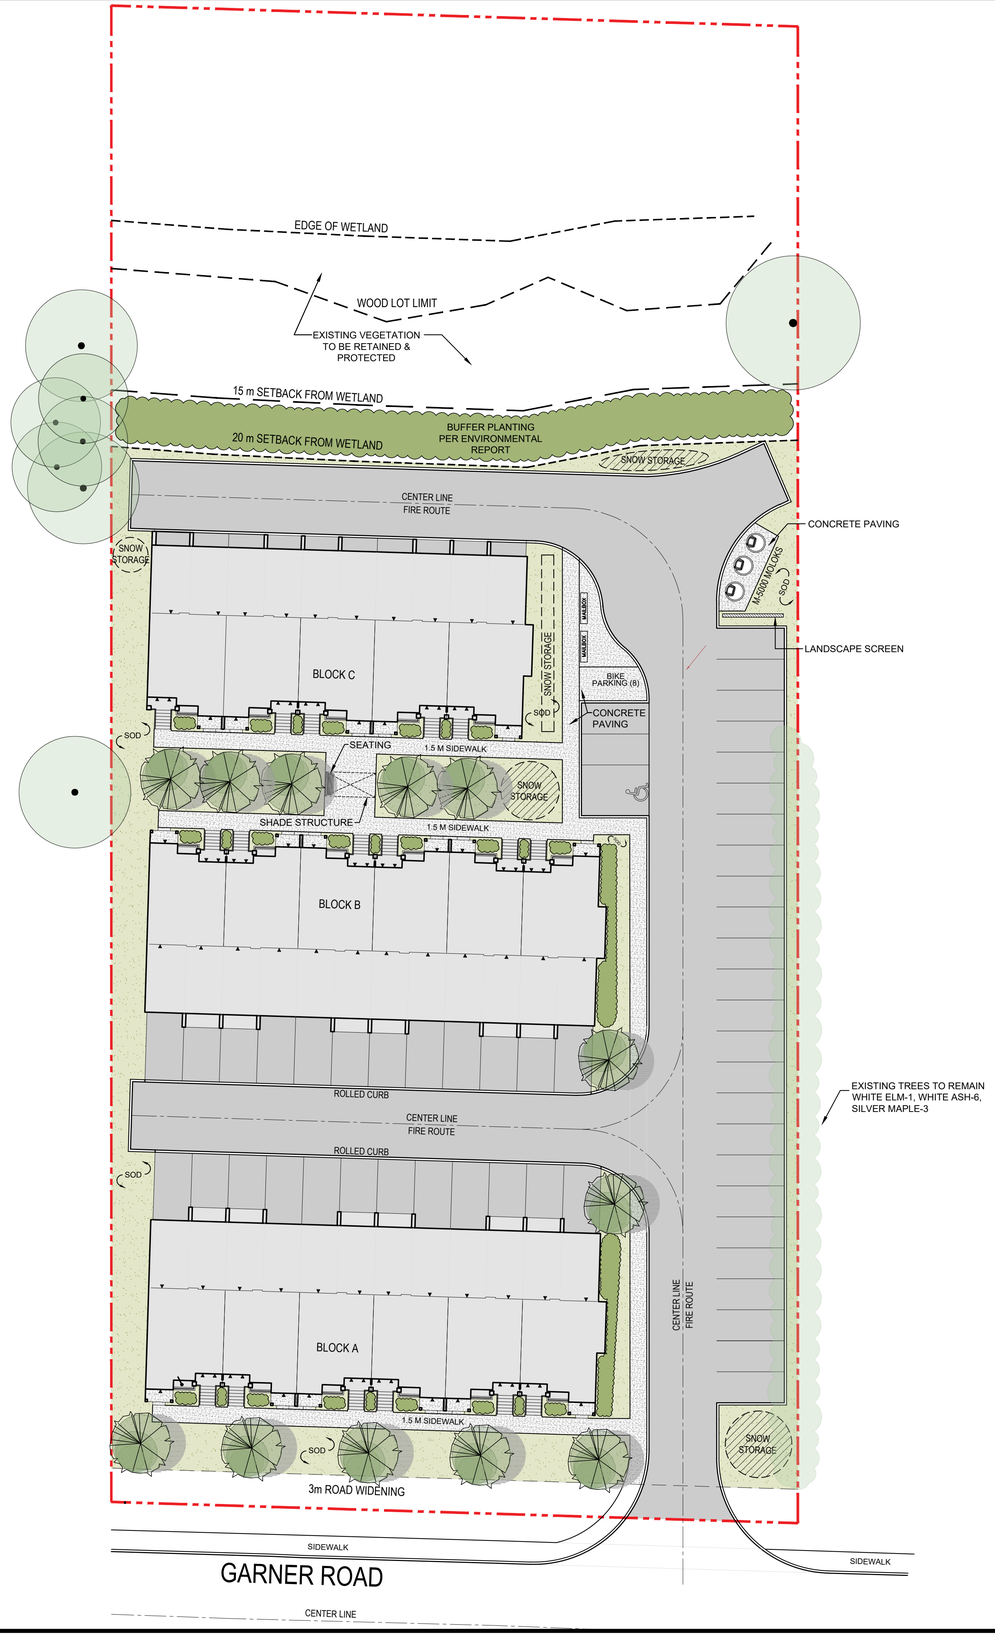

KEY-PLAN

LEGEND

- EXISTING PROPERTY LINE
- EXISTING DECIDUOUS TREE TO BE RETAINED
- EXISTING CONIFEROUS TREE TO BE RETAINED
- PROPOSED DECIDUOUS TREE
- PROPOSED SODDED AREA
- PROPOSED SHRUBS
- CONCRETE PAVING
- ASPHALT PAVING
- BUILDING HATCH
- PROPOSED BENCH SEATING

SOURCE OF BASE INFORMATION:

Provided by Jansen Colsulting, Site plan 2024-035, dated May. 2025

Field work completed by...

PLOT DATE:

No.	DATE	DESCRIPTION	BY
1	25/06/20	ISSUED FOR ZBA/ OPA	AS

REVISIONS

OMC LANDSCAPE ARCHITECTURE
Innovative, outside thinking. SINCE 1994
270 Sherman Avenue North, Suite 315-MILL, Hamilton, ON L8L 6N4
Telephone: 905.681.7604 Fax: 905.681.2944 www.omcla.ca
LANDSCAPE ARCHITECTURE ENVIRONMENTAL PLANNING RESOURCE ANALYSIS

APARTMENT/ STAKED TOWNS

7525 GARNER ROAD

NIAGARA FALLS, ONTARIO

LANDSCAPE CONCEPT

ISSUED FOR - ZBA/ OPA

SCALE : 1:200	CHECKED : MM
DATE : April 26, 2024	DRAWING : CP
DRAWN : AS	PROJECT : 1640