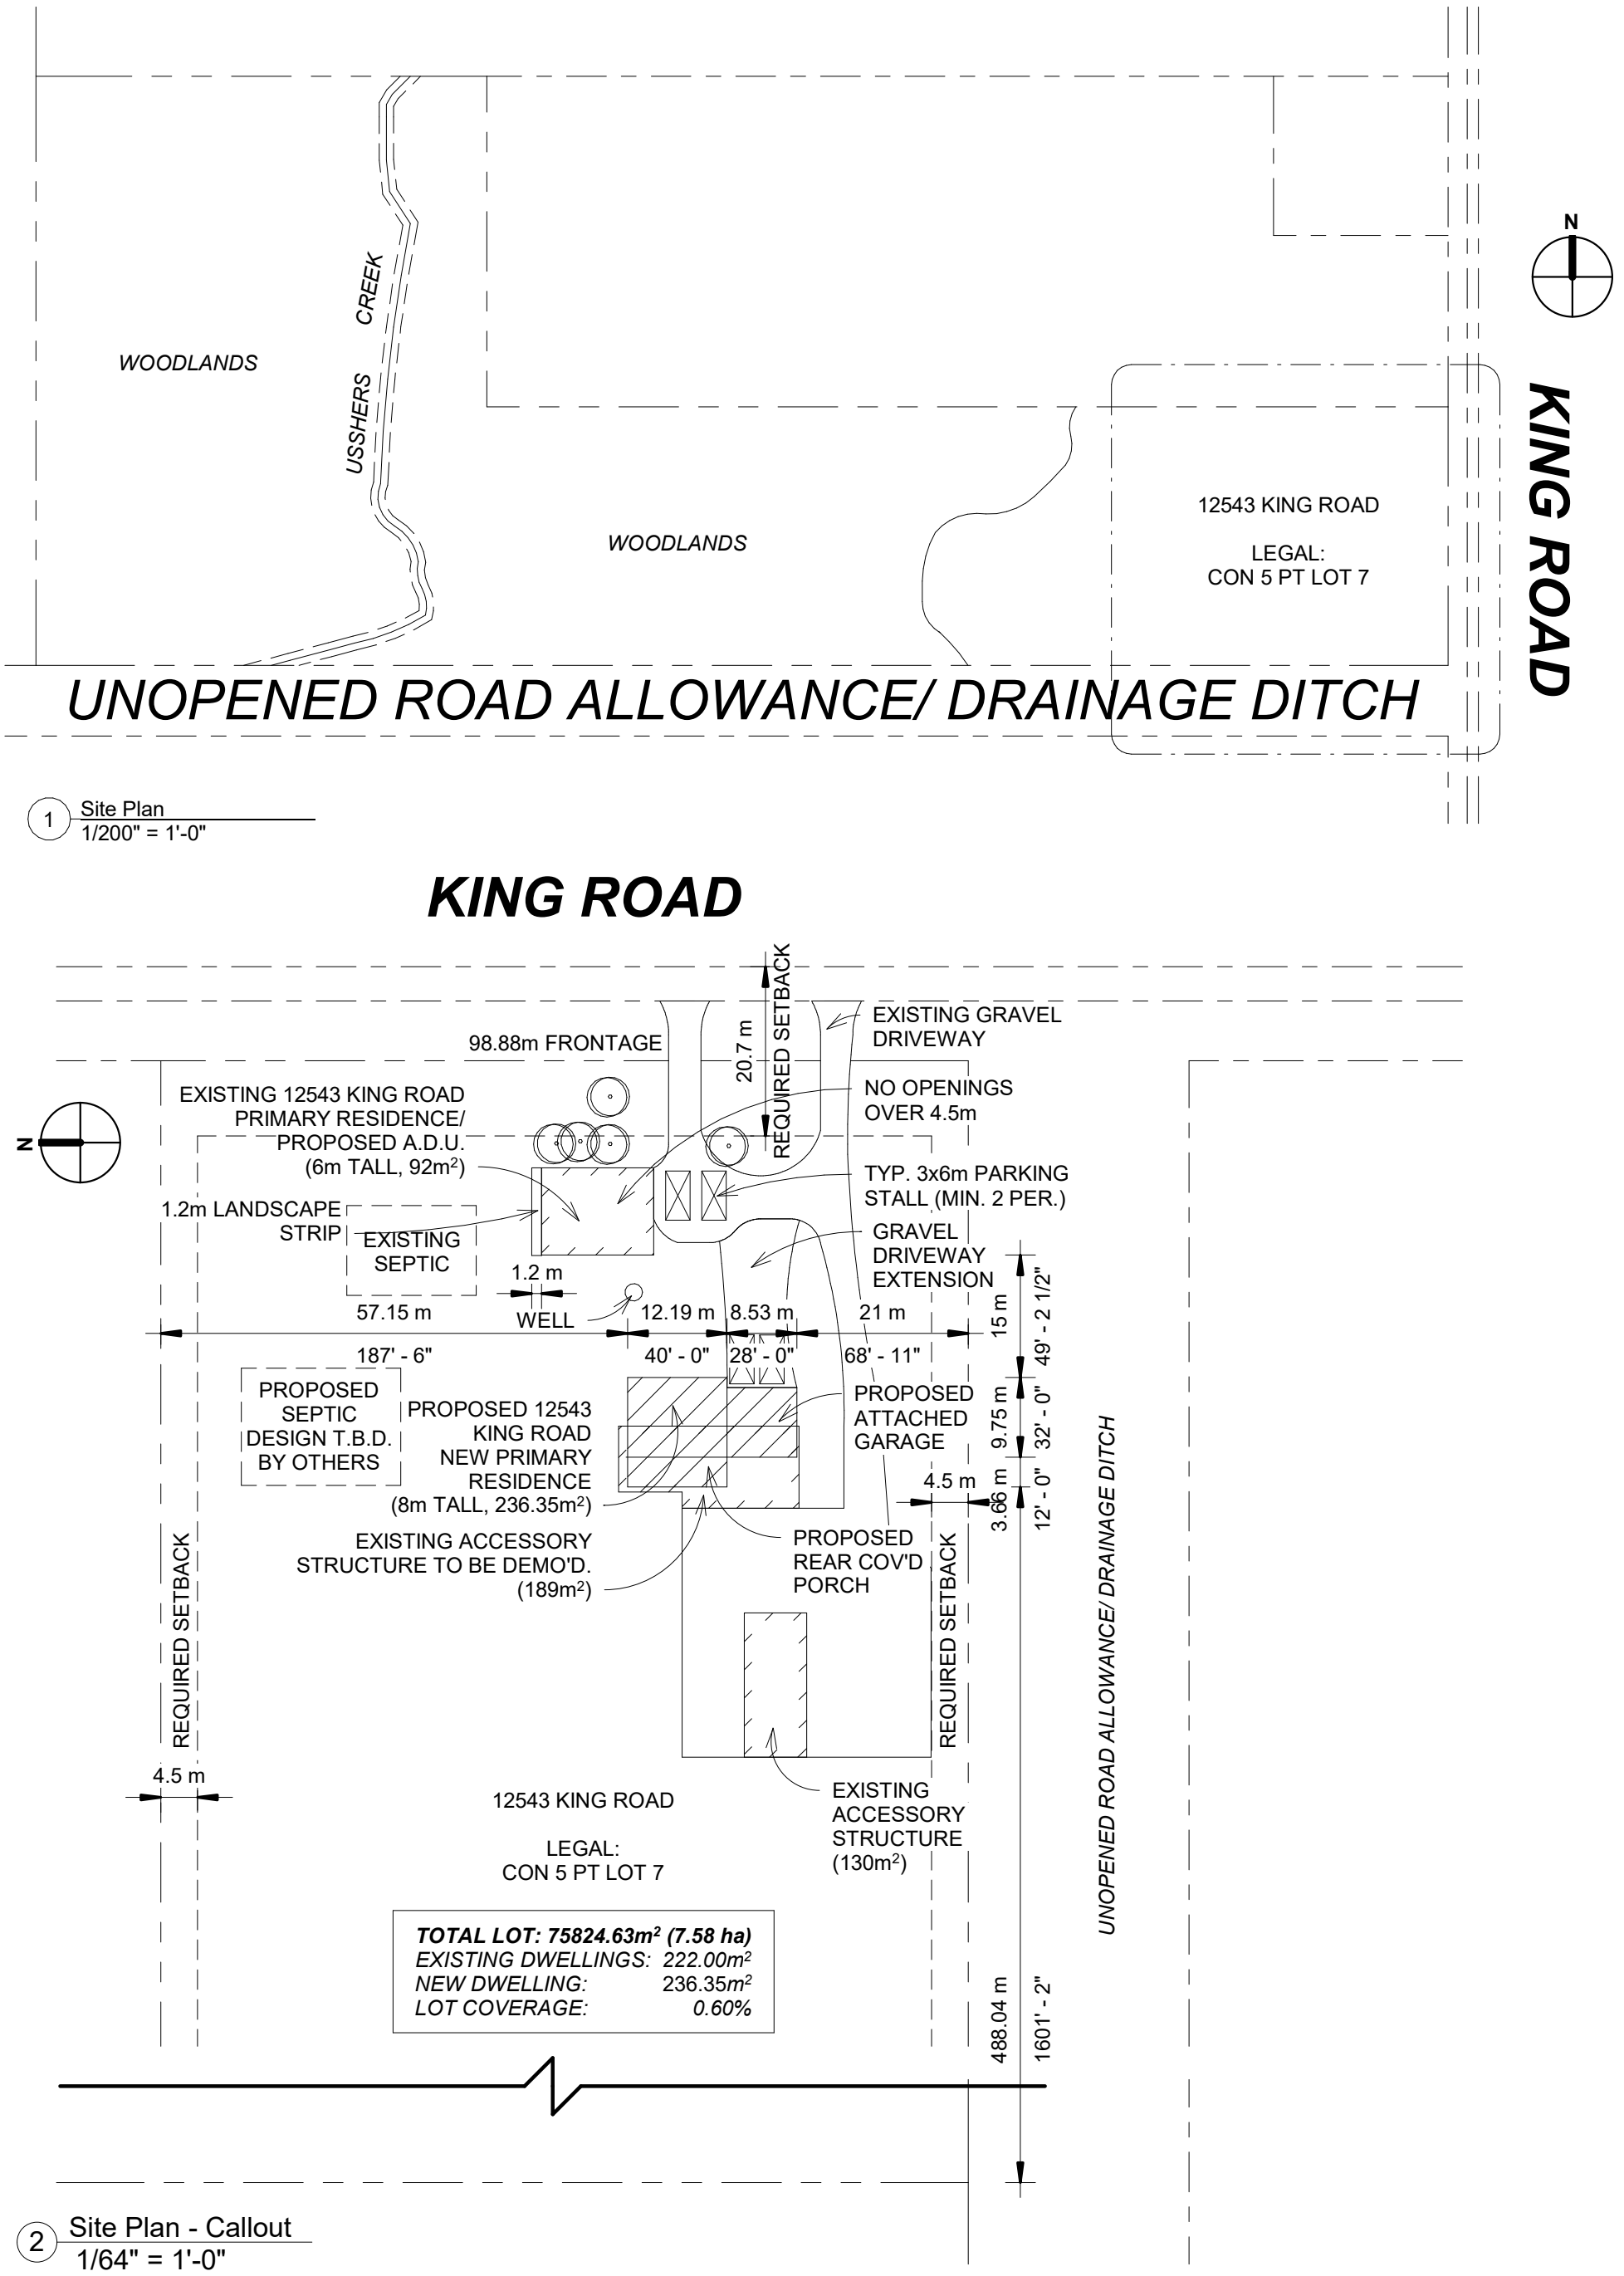


# New Primary Residence
# 12543 King Road
# Niagara Falls, Ontario

HOME DESIGNS


www.tildehomedesigns.com / tildehomedesigns@gmail.com / tildehomedesigns on

TONY LASELVA has reviewed and takes responsibility for this design, has the qualifications and meets the requirements set out in the Ontario Building Code to be a designer.

BCIN: 104313 FIRM NAME: TiLDe Home Designs BCIN: 116926

DNSGR SIG: _____


PAGE: S1

DATE: May 31, 2026